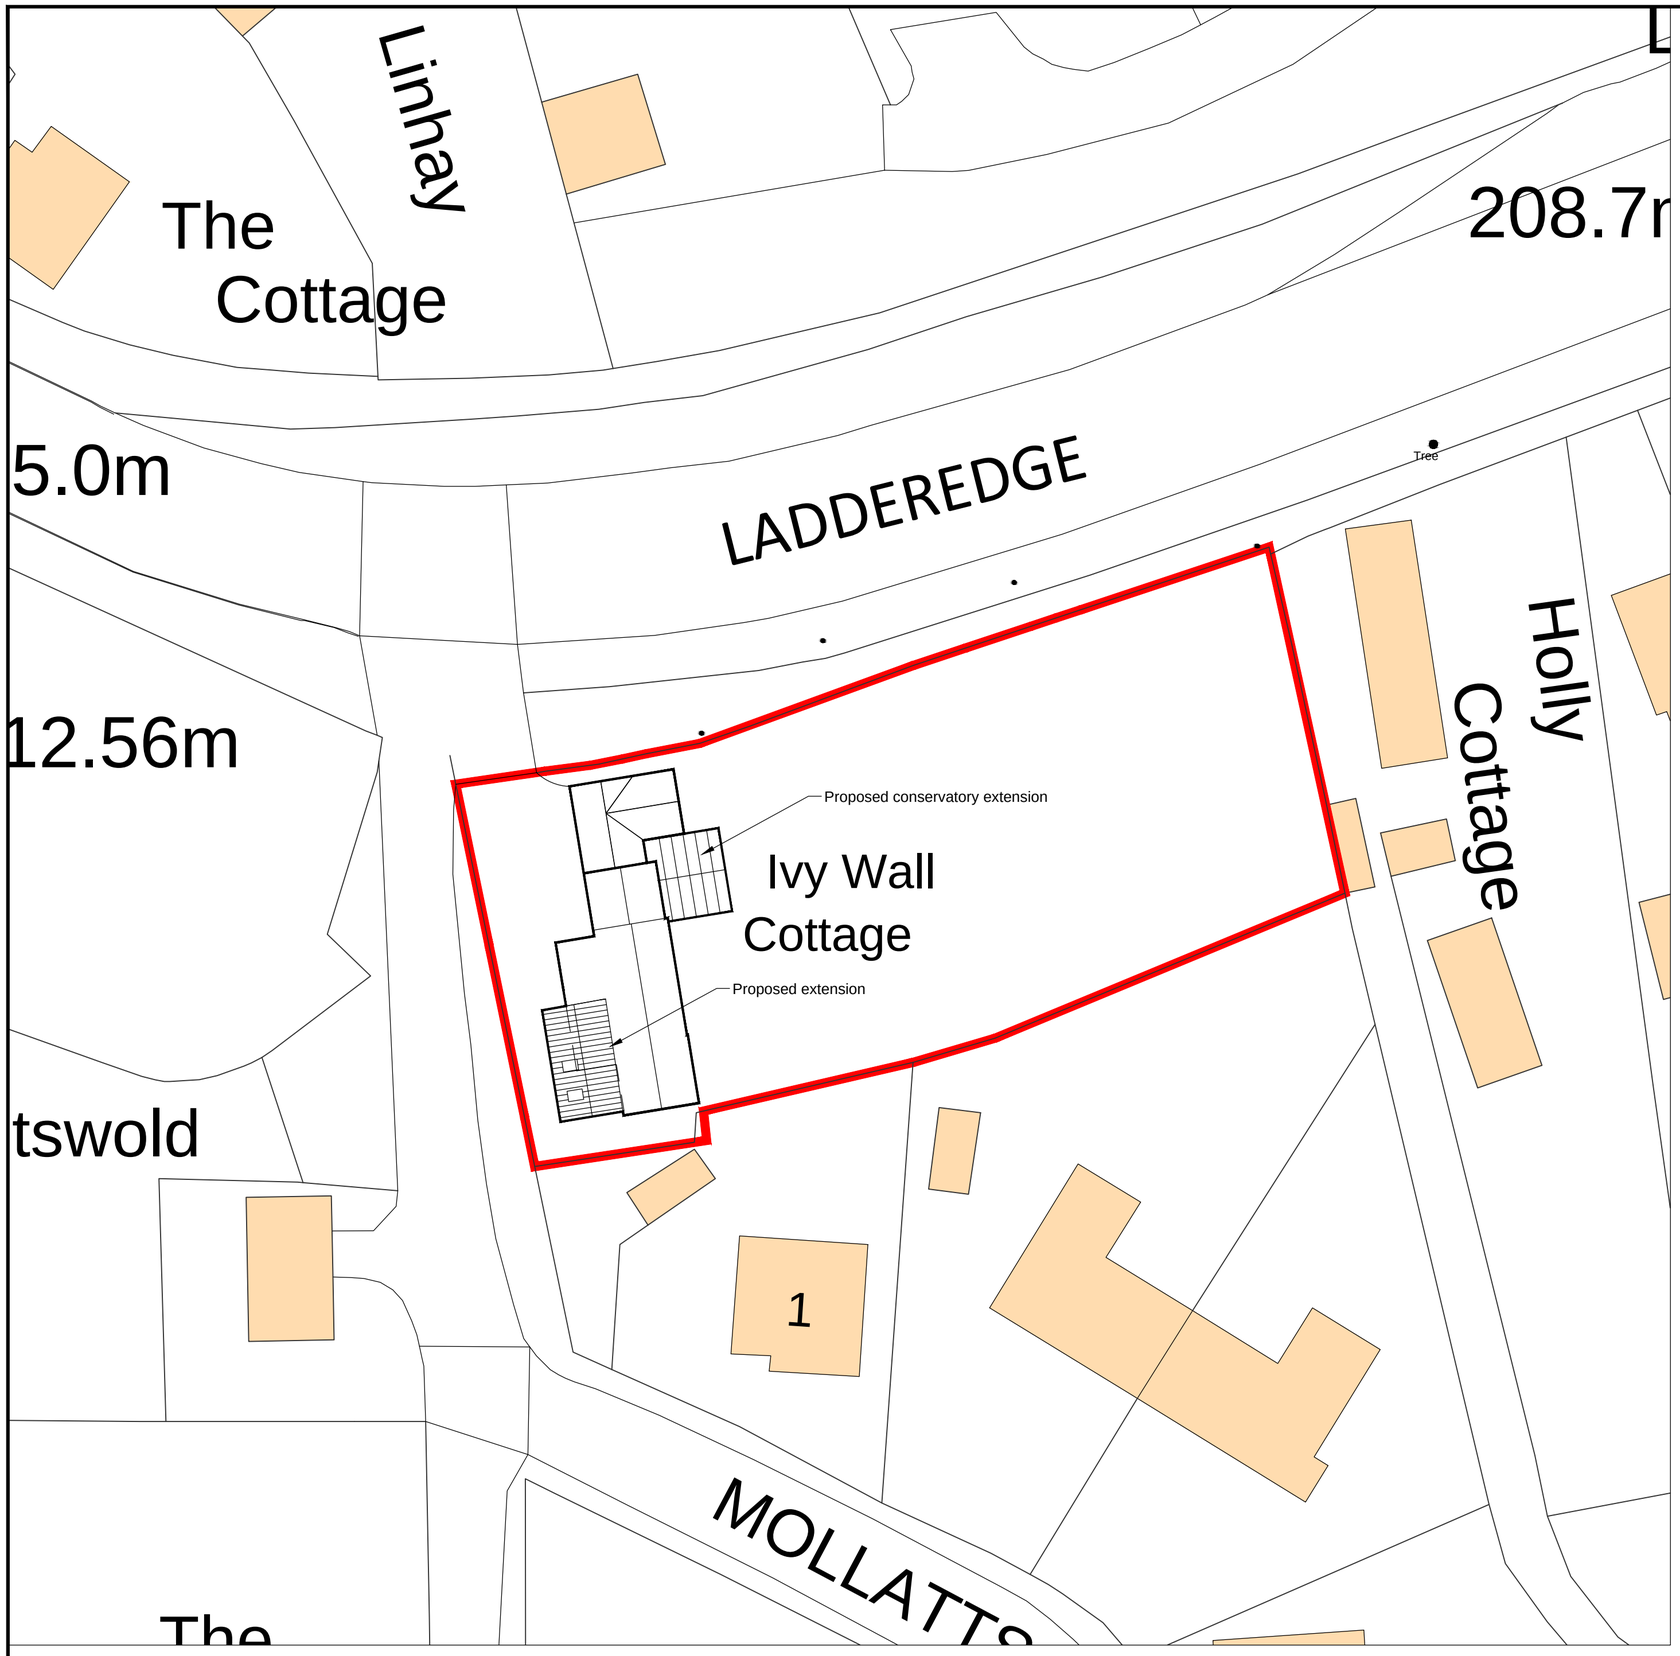

SITE PLAN 1:250

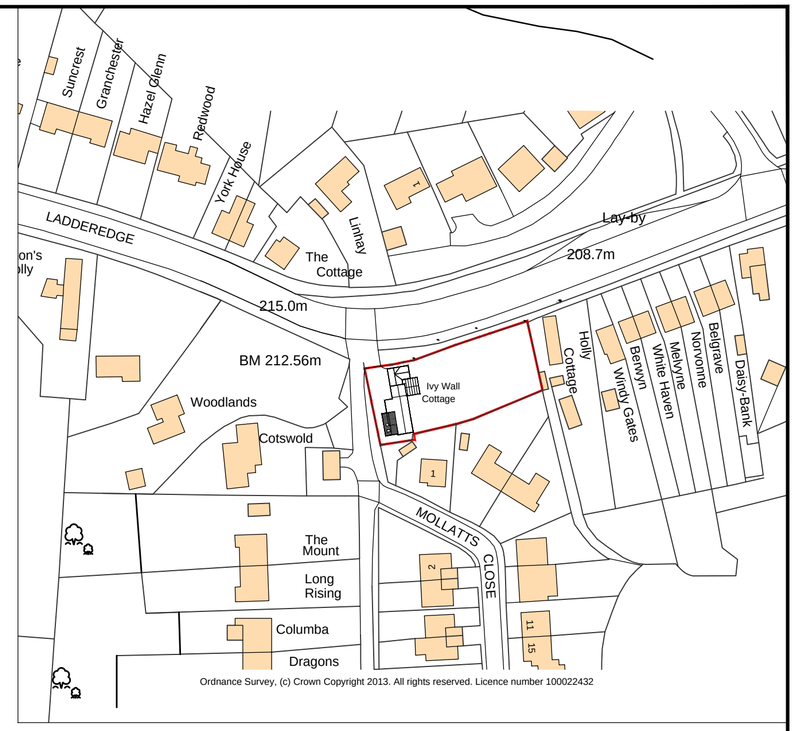

Ordnance Survey, (c) Crown Copyright 2013. All rights reserved. Licence number 100022432

LOCATION PLAN 1:250

REV: DESCRIPTION DATE

APPLICANT

Mr J. Cooper

PROJECT

PROPOSED ACCESS TO LAND AT
IVY WALL COTTAGE
LADDEREDGE, LEEK
STAFFORDSHIRE MOORLANDS

TITLE

PROPOSED SITE
& LOCATION PLAN

DRAWING NUMBER	SCALE at A2	1:250 1:1250	
5715/PP/34	DATE	May 2017	REVISION