

274, ASH BANK ROAD
STOKE
ST9 0JS

DRAWING NO. 3

SCALE : 1/100

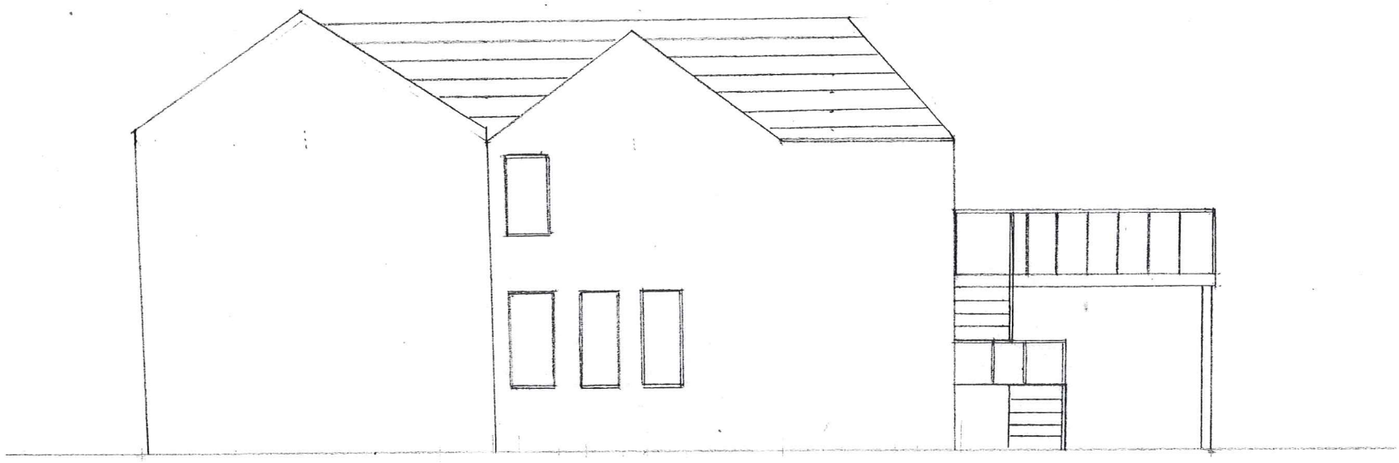

EAST ELEVATION (EXISTING)

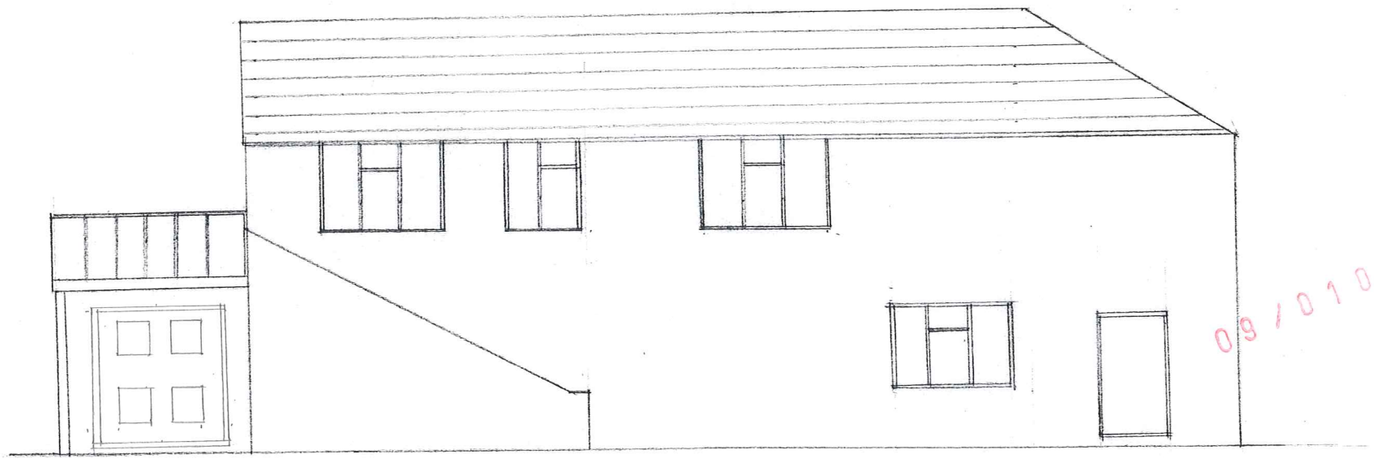


WEST (FRONT) ELEVATION (EXISTING)

09/01050/FUL 27 OCT 2009 - SM


274, ASH BANK ROAD
STOKE
ST 9 0JS

DRAWING NO: 4

SCALE: 1/100

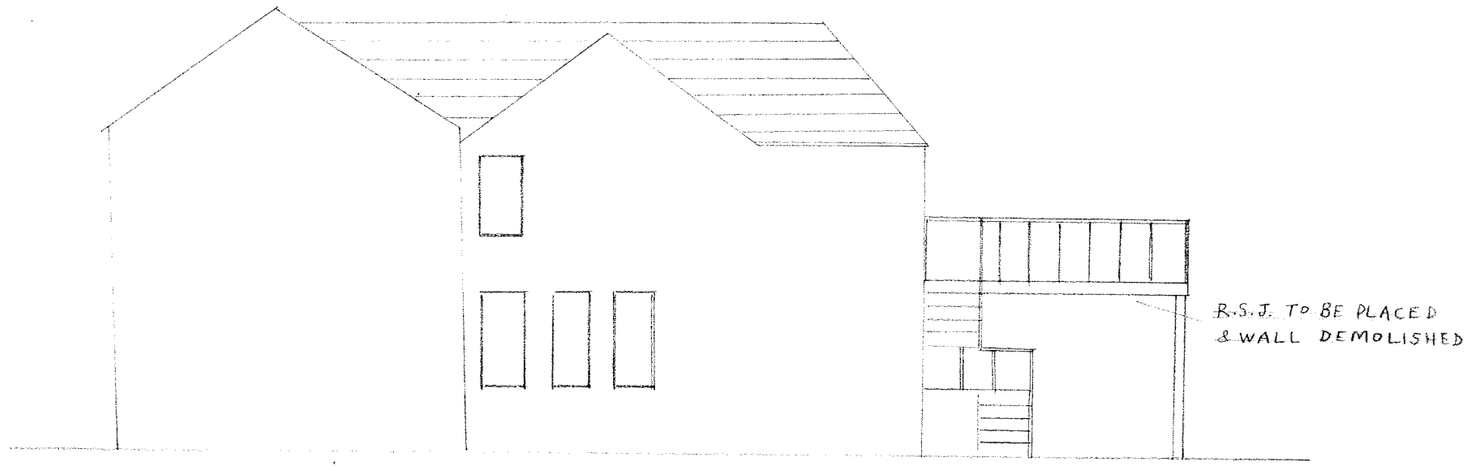

EAST ELEVATION (PROPOSED)

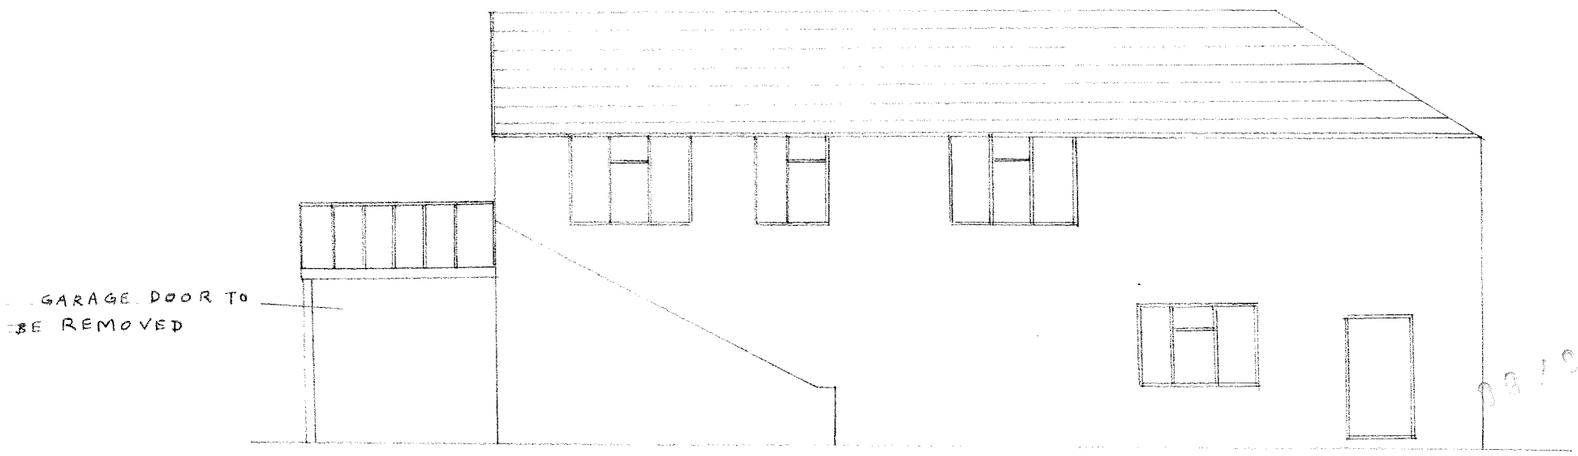


WEST (FRONT) ELEVATION (PROPOSED)


274 ASH BANK ROAD,
STOKE-ON-TRENT
ST9 0JS

DRAWING NO. 2.

SCALE: 1/100

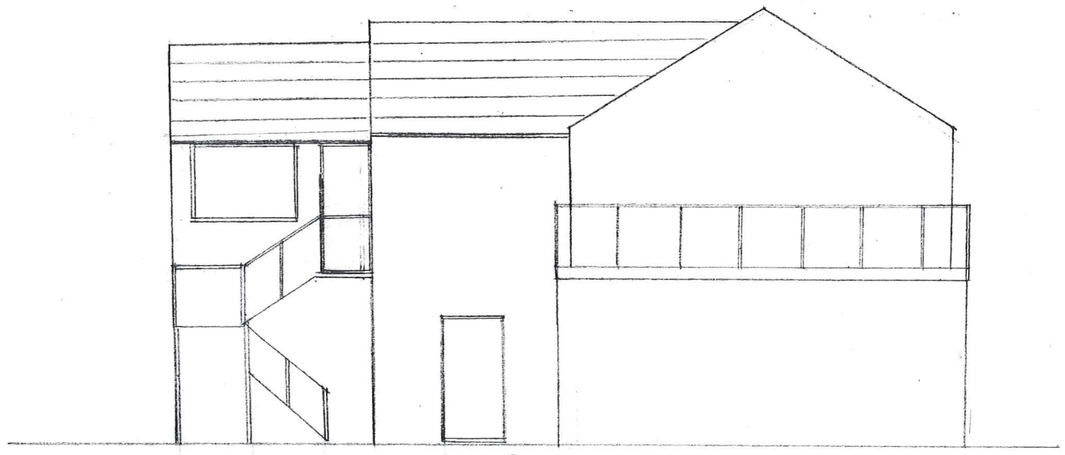

NORTH ELEVATION

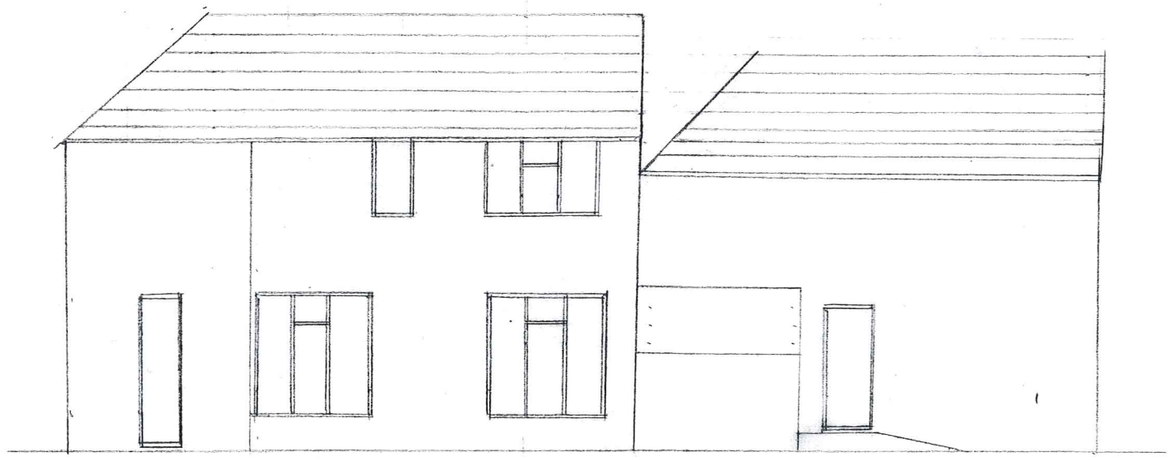

SOUTH ELEVATION

09/01050/ FUL 27 OCT 2009 - SM


274, ASH BANK ROAD

STOKE-ON-TRENT

ST9 0JS

DRAWING No. 1

SCALE: 1/100

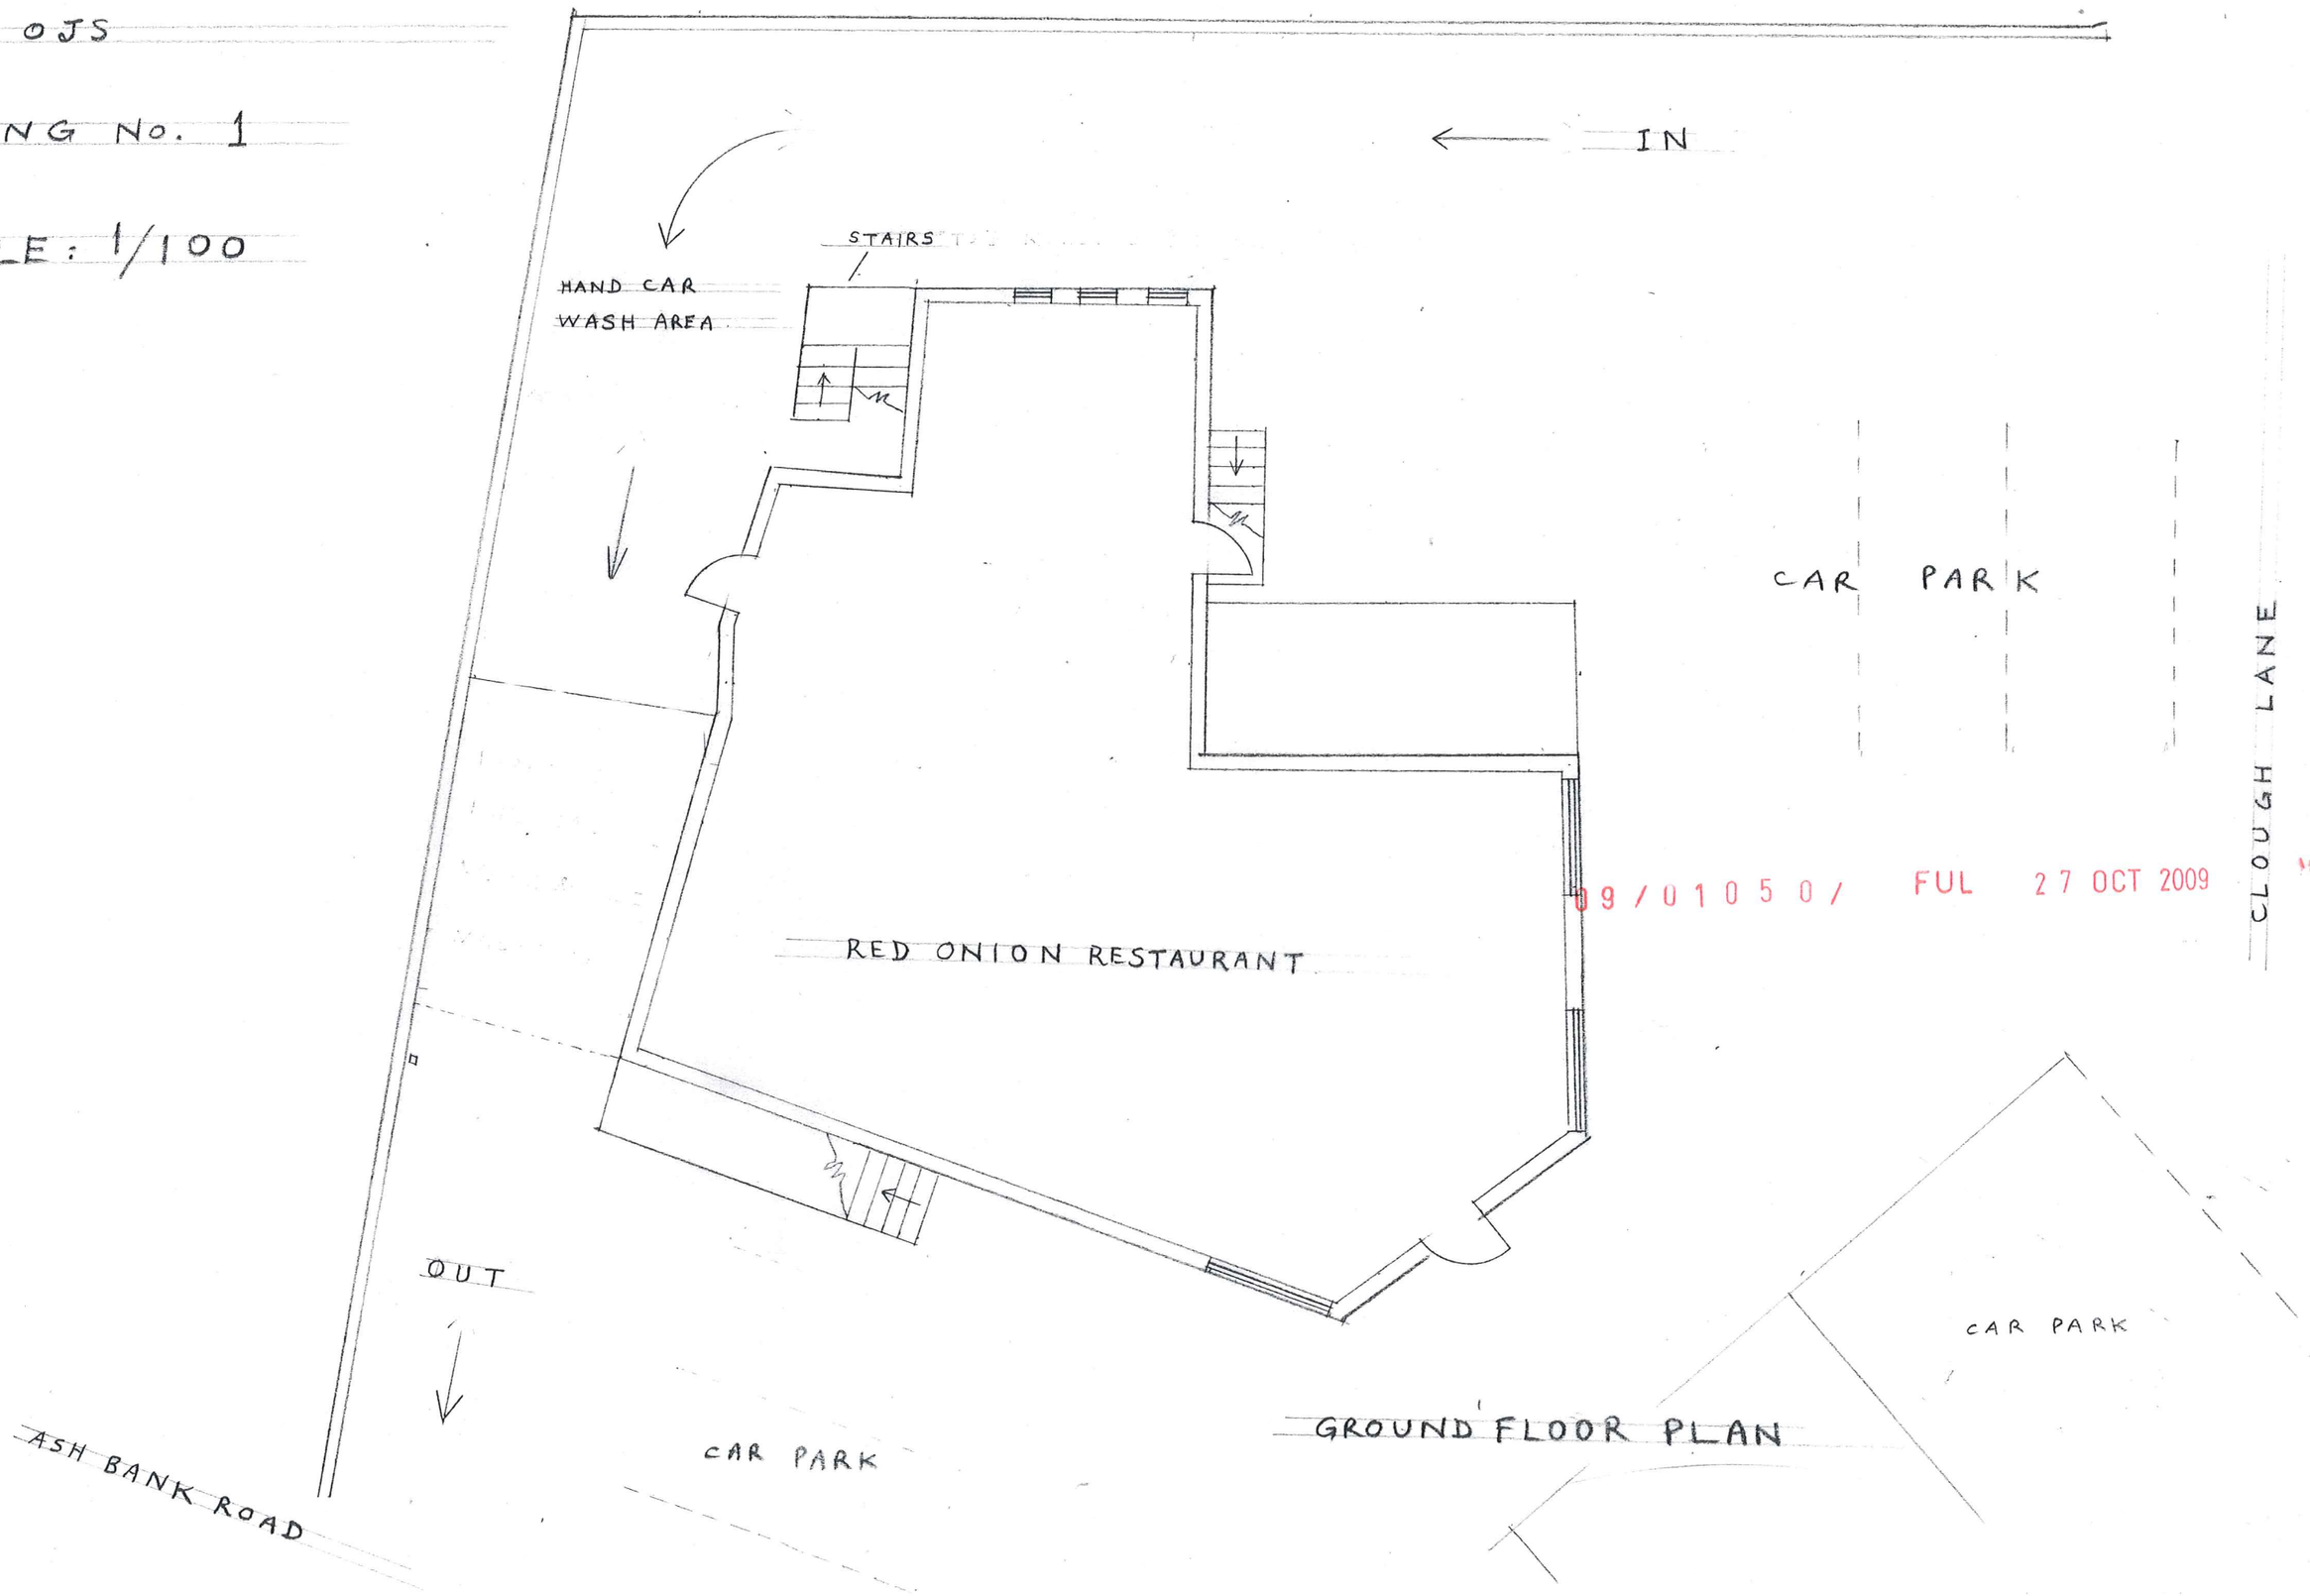

GROUND FLOOR PLAN

09/01050/ FUL 27 OCT 2009