



SOUTH WEST ELEVATION (FRONT)

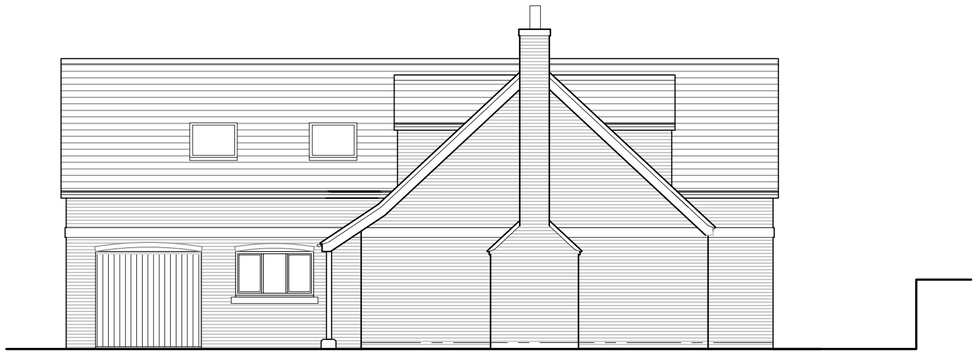

SOUTH WEST ELEVATION (FRONT)

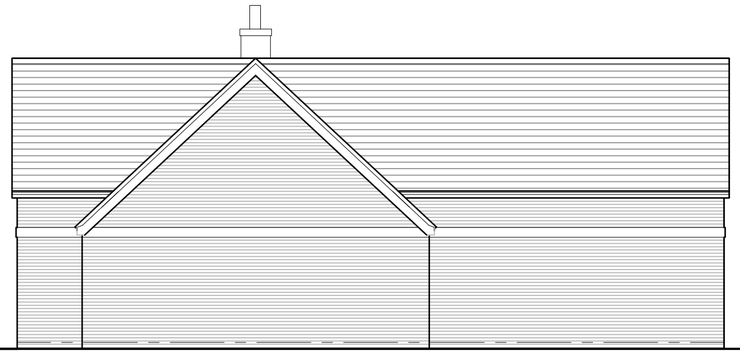

NORTH WEST ELEVATION (SIDE)




NORTH EAST ELEVATION (REAR)



ARTISTIC VIEW



GROUND FLOOR PLAN

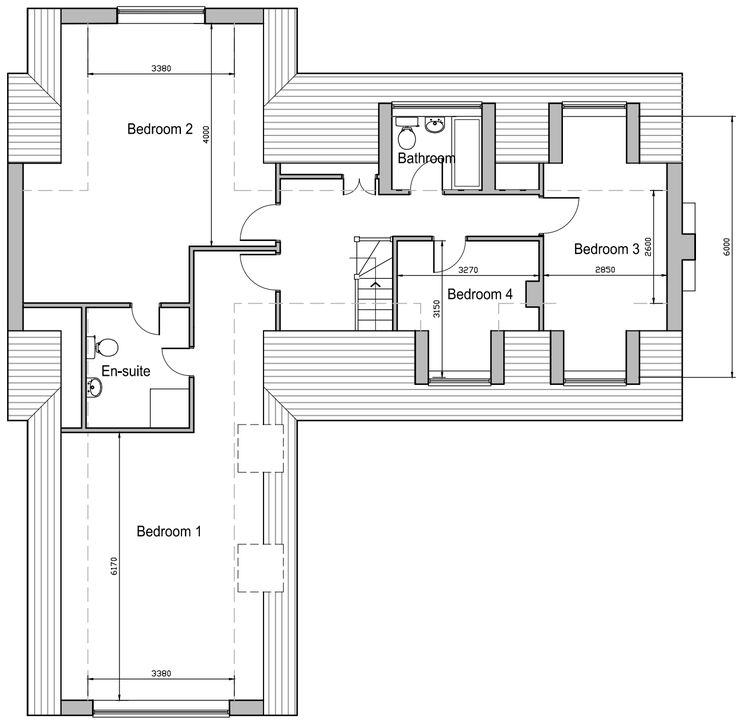

FIRST FLOOR PLAN

Elkin Design
Architectural, Planning & Building Consultant
14 Highfield Road, Hixon, Staffs, ST18 0LY
Tel 01889 207323 Mob 07941517482
E-mail gordon.elkin2@ntlworld.com

DRG. NO. 16-119-01	revision E
title: Planning Layout Plans and Elevations	scale: 1:100
project: Proposed Dwelling Kingsley, Stoke-on-Trent	date: Feb 2017
	drawn: GSE
client: Mr L Bradley	