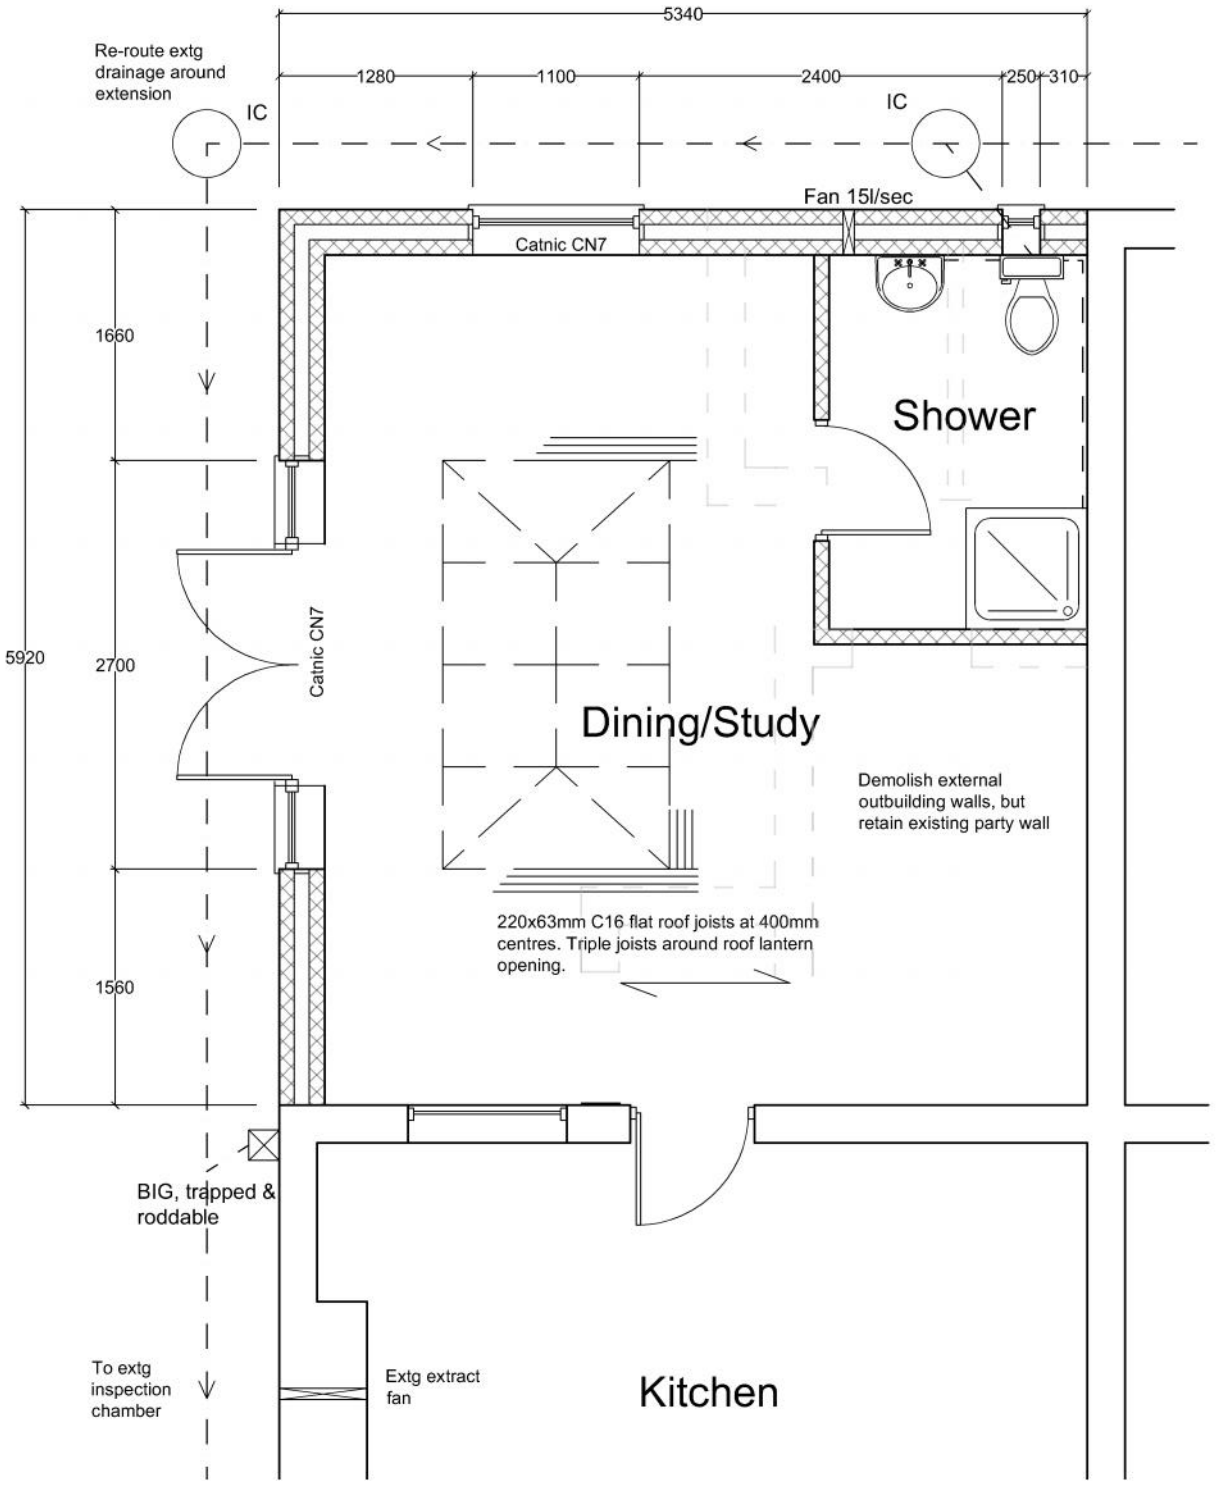

Proposed Ground Floor Layout

IC - Inspection Chamber

BIG - Back Inlet Gully

Proposal:
Single Storey Rear Extension

Client:
Mr C. Bailey

Address:
1 New Street,
Biddulph Moor,
Staffordshire.
ST8 7NW

Scale:
1 : 50 at A3

Date:
30.05.17.

Drawing:
2017/05/03

arcasa design
architectural | structural | technical
66 Malmesbury Park, Sandymoor, Runcorn, Cheshire. WA7 1XD
t 01928 571 710 e steven@arcasadesign.co.uk
m 07747 833 105 w www.arcasadesign.co.uk