The contractor is to check and verify all written dimensions levels, sewer invert levels of connection points, etc., prior to work commencing on site.

This drawing must be read with and checked against any structural or other specialist drawings provided.

This drawing must not be scaled



BLOCK PLAN. Scale 1 : 500.

© Crown Copyright 2008. All rights reserved. Licence number 100017236

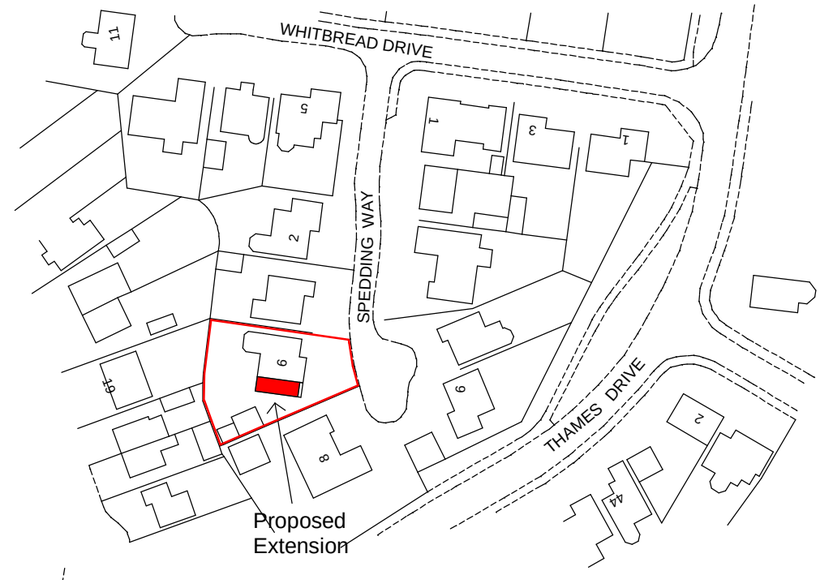

LOCATION PLAN. Scale 1 : 1250.

© Crown Copyright 2008. All rights reserved. Licence number 100017236

CLIENT

Mr & Mrs D Adams.

JOB

Proposed Extension to 6 Spedding Way, Biddulph, Stoke-on-Trent.

TITLE

Block & Location Plan.

Scales: 1:500 & 1:1250	date: 18.09.08...
drawn IJM	Checked

job no.	drg. no.	Rev.
7909	5	

© This drawing and the building works depicted are the copyright of the Architects and may not be reproduced except by written permission

Forshaw Greaves & Partners
Chartered Architects
Linden House, 17A King Street, Newcastle
Staffs ST5 1JF
Telephone 01782 712281 Fax 01782 717725