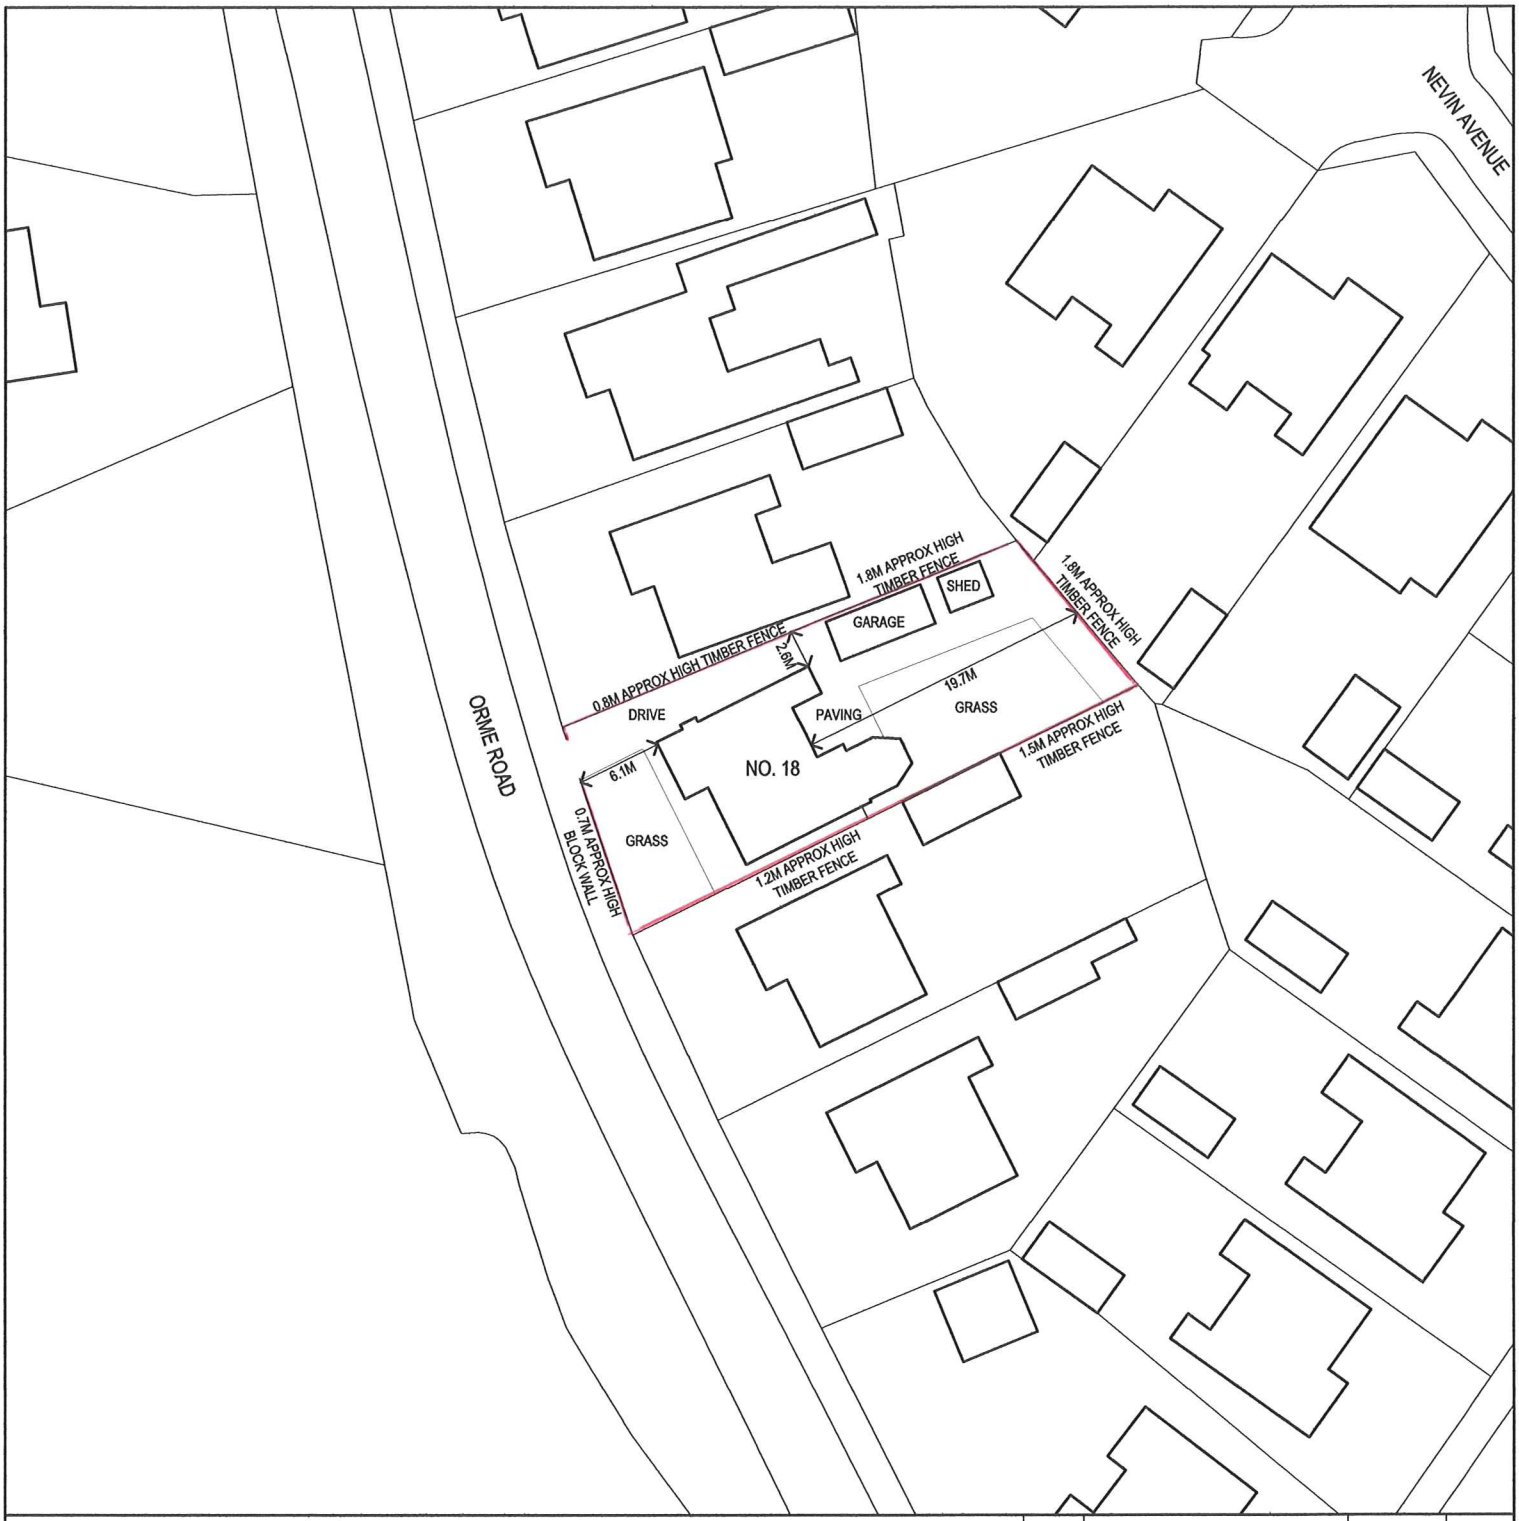

NOTES:

DO NOT SCALE FROM DRAWINGS. CHECK DIMENSIONS ON SITE.

SCALE
0 5m 20m

N

09/01064/ FUL - 2 NOV 2009 - SM

REV.	DESCRIPTION	DATE	INT.

DAVID BAILEY ARCHITECT LIMITED
Gillow Fold Farm, 26 Mow Lane, Gillow Heath,
Biddulph, Staffordshire, ST8 6QQ
Tel: 01782 516355 Fax: 01782 516355
E-mail: davidbailey.architect@btinternet.com

SCALE: 1:500 @A4

DATE: OCT 2009

PROJECT: 18 ORME ROAD, KNYPERSLEY - EXTENSION

TITLE: SITE PLAN / BLOCK PLAN EXISTING

CLIENT: PAULINE HUGHES,
18 ORME ROAD, KNYPERSLEY,
STOKE-ON-TRENT, ST8 7BS

DRAWN BY: DB

CHECKED BY:

JOB NUMBER: 00623

DRAWING NUMBER: 4