
Reference:	

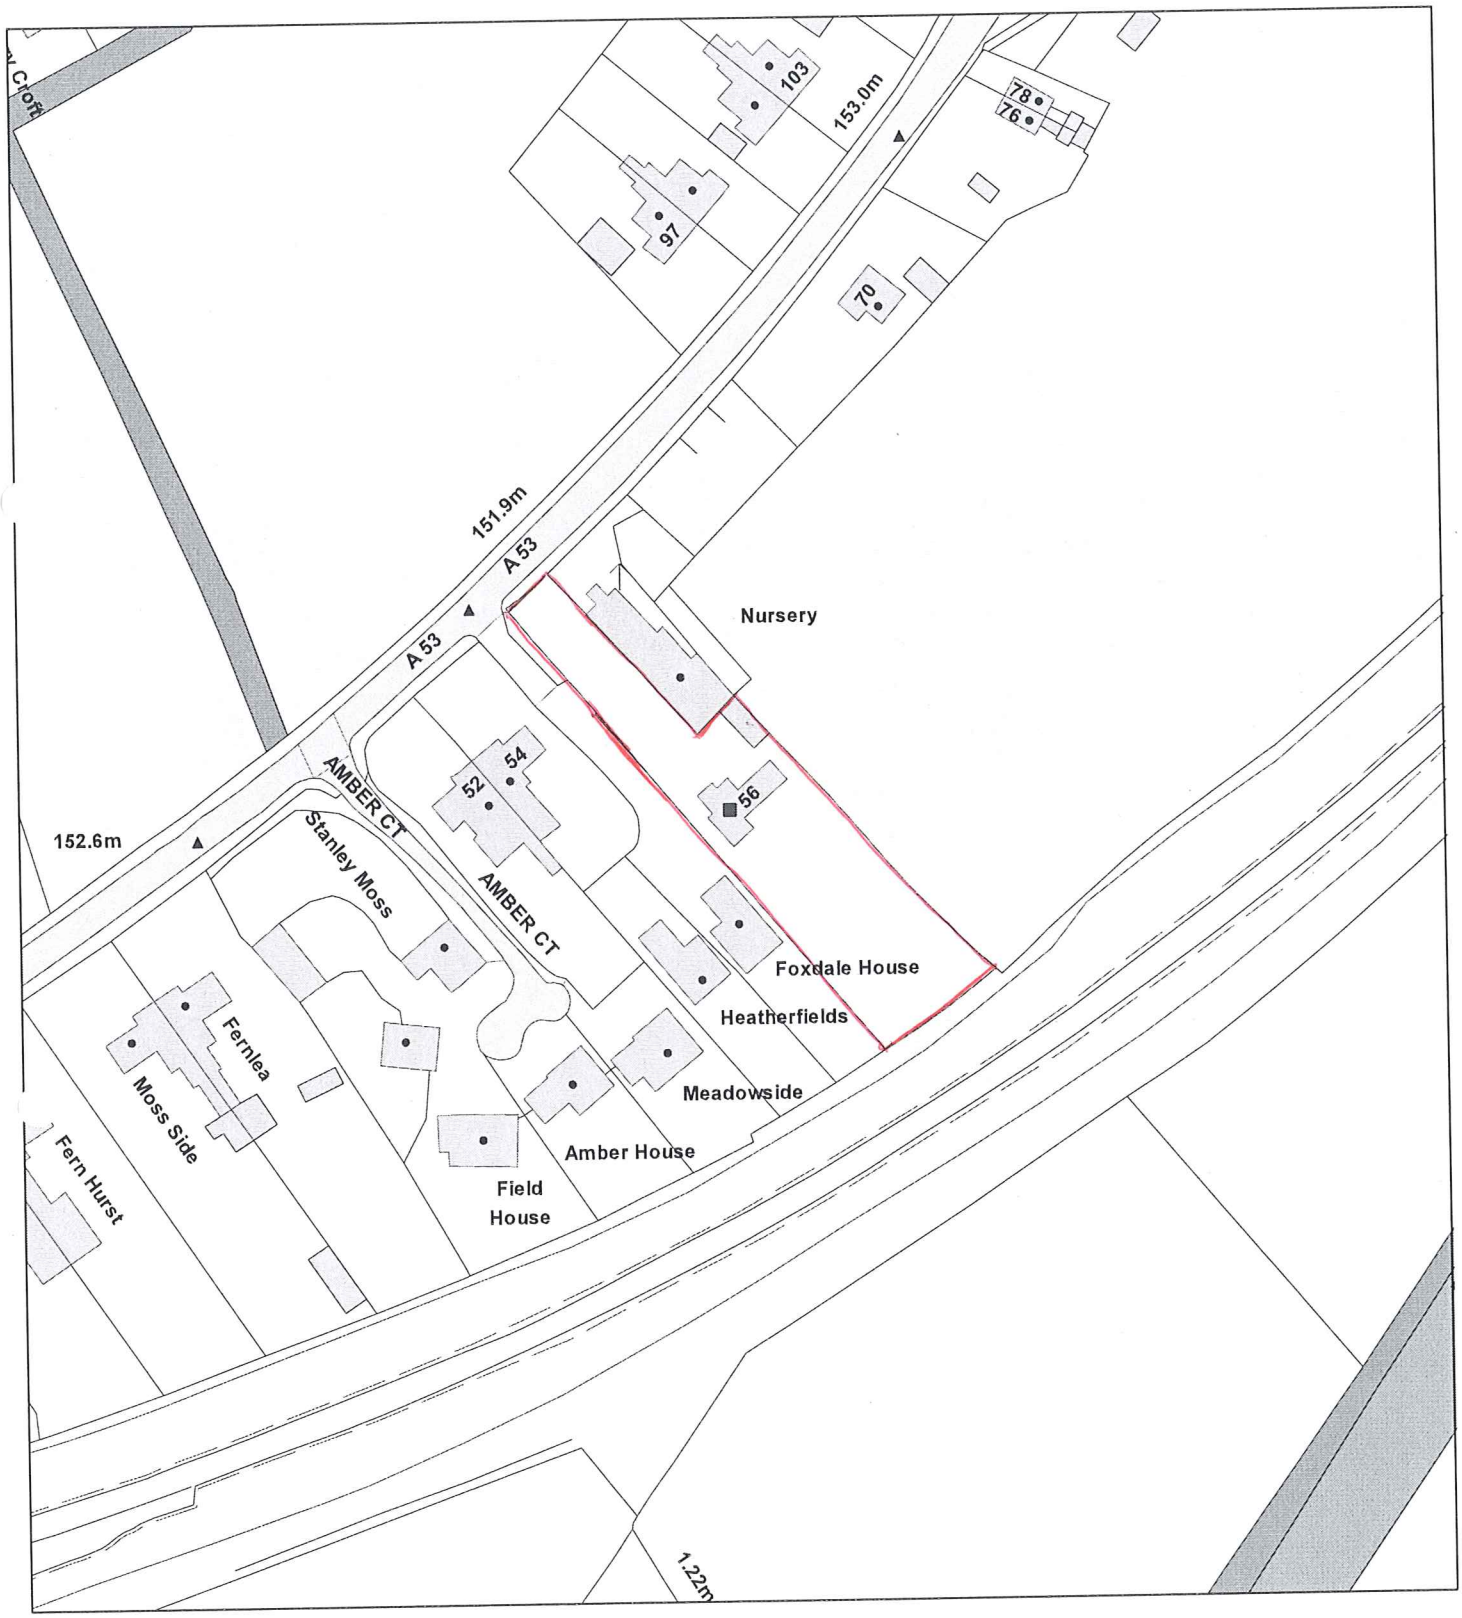

Date	05 February 2010
Organisation	SMDC
Department	Planning
Comments	

Scale : 1:1250

© Crown copyright. All rights reserved.
Staffordshire Moorlands District Council.
Licence no. 100018384. 2009.