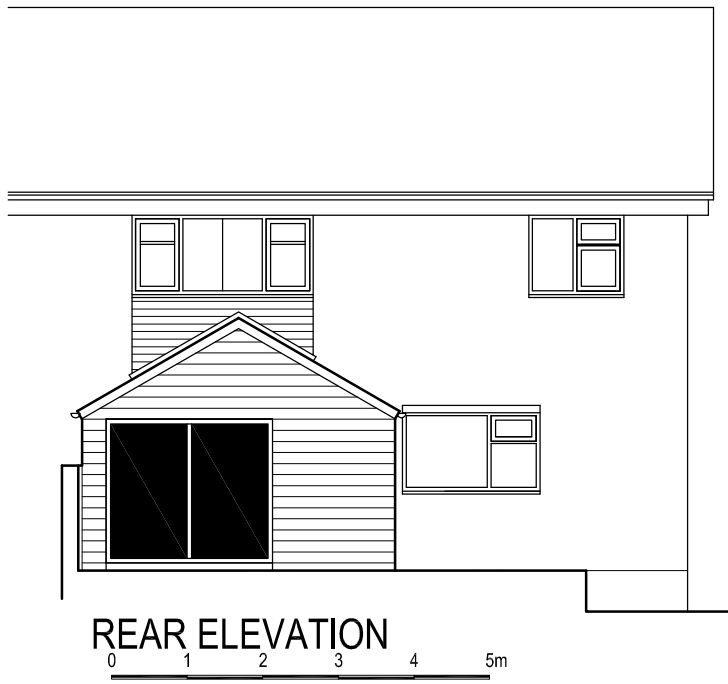

REAR ELEVATION

0 1 2 3 4 5m

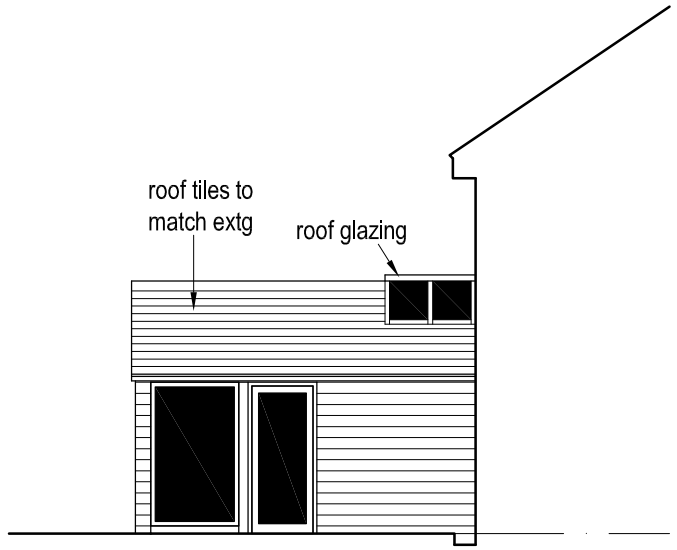

SIDE ELEVATION

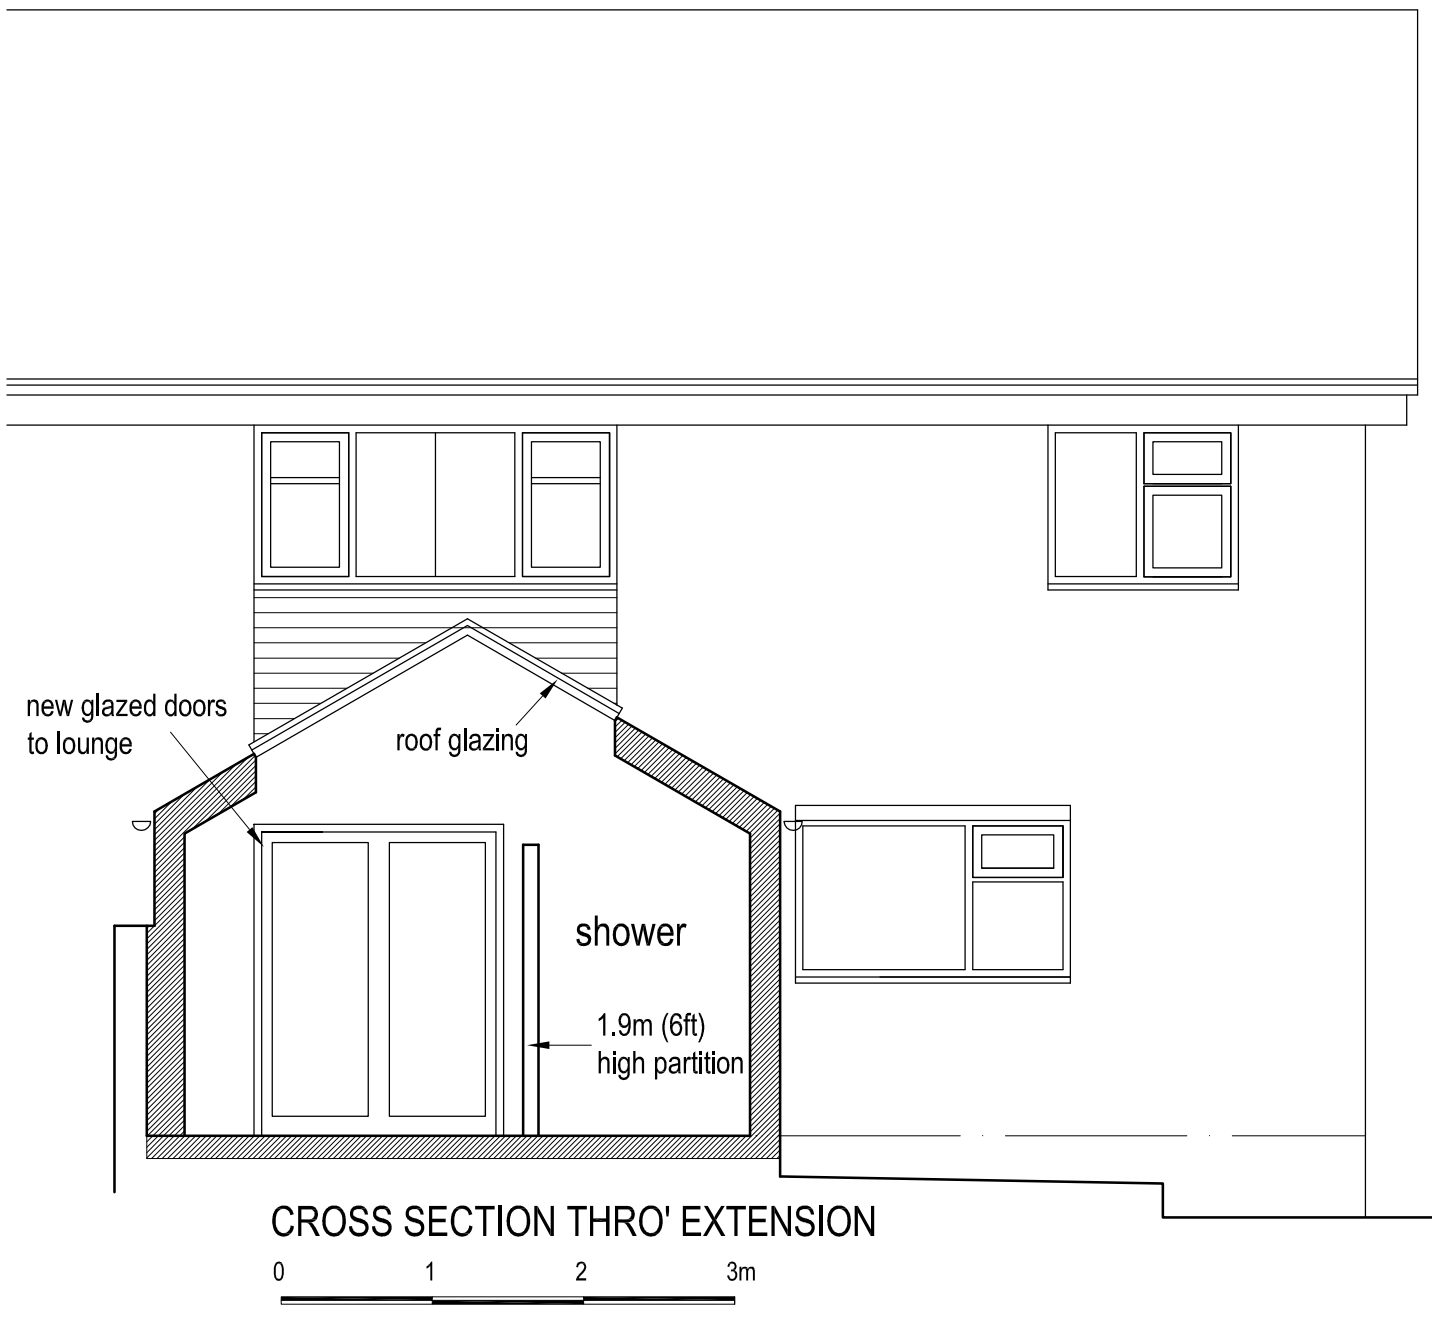

CROSS SECTION THRO' EXTENSION

0 1 2 3m

Revisions

A	Note re external wall cladding removed	28.06.17

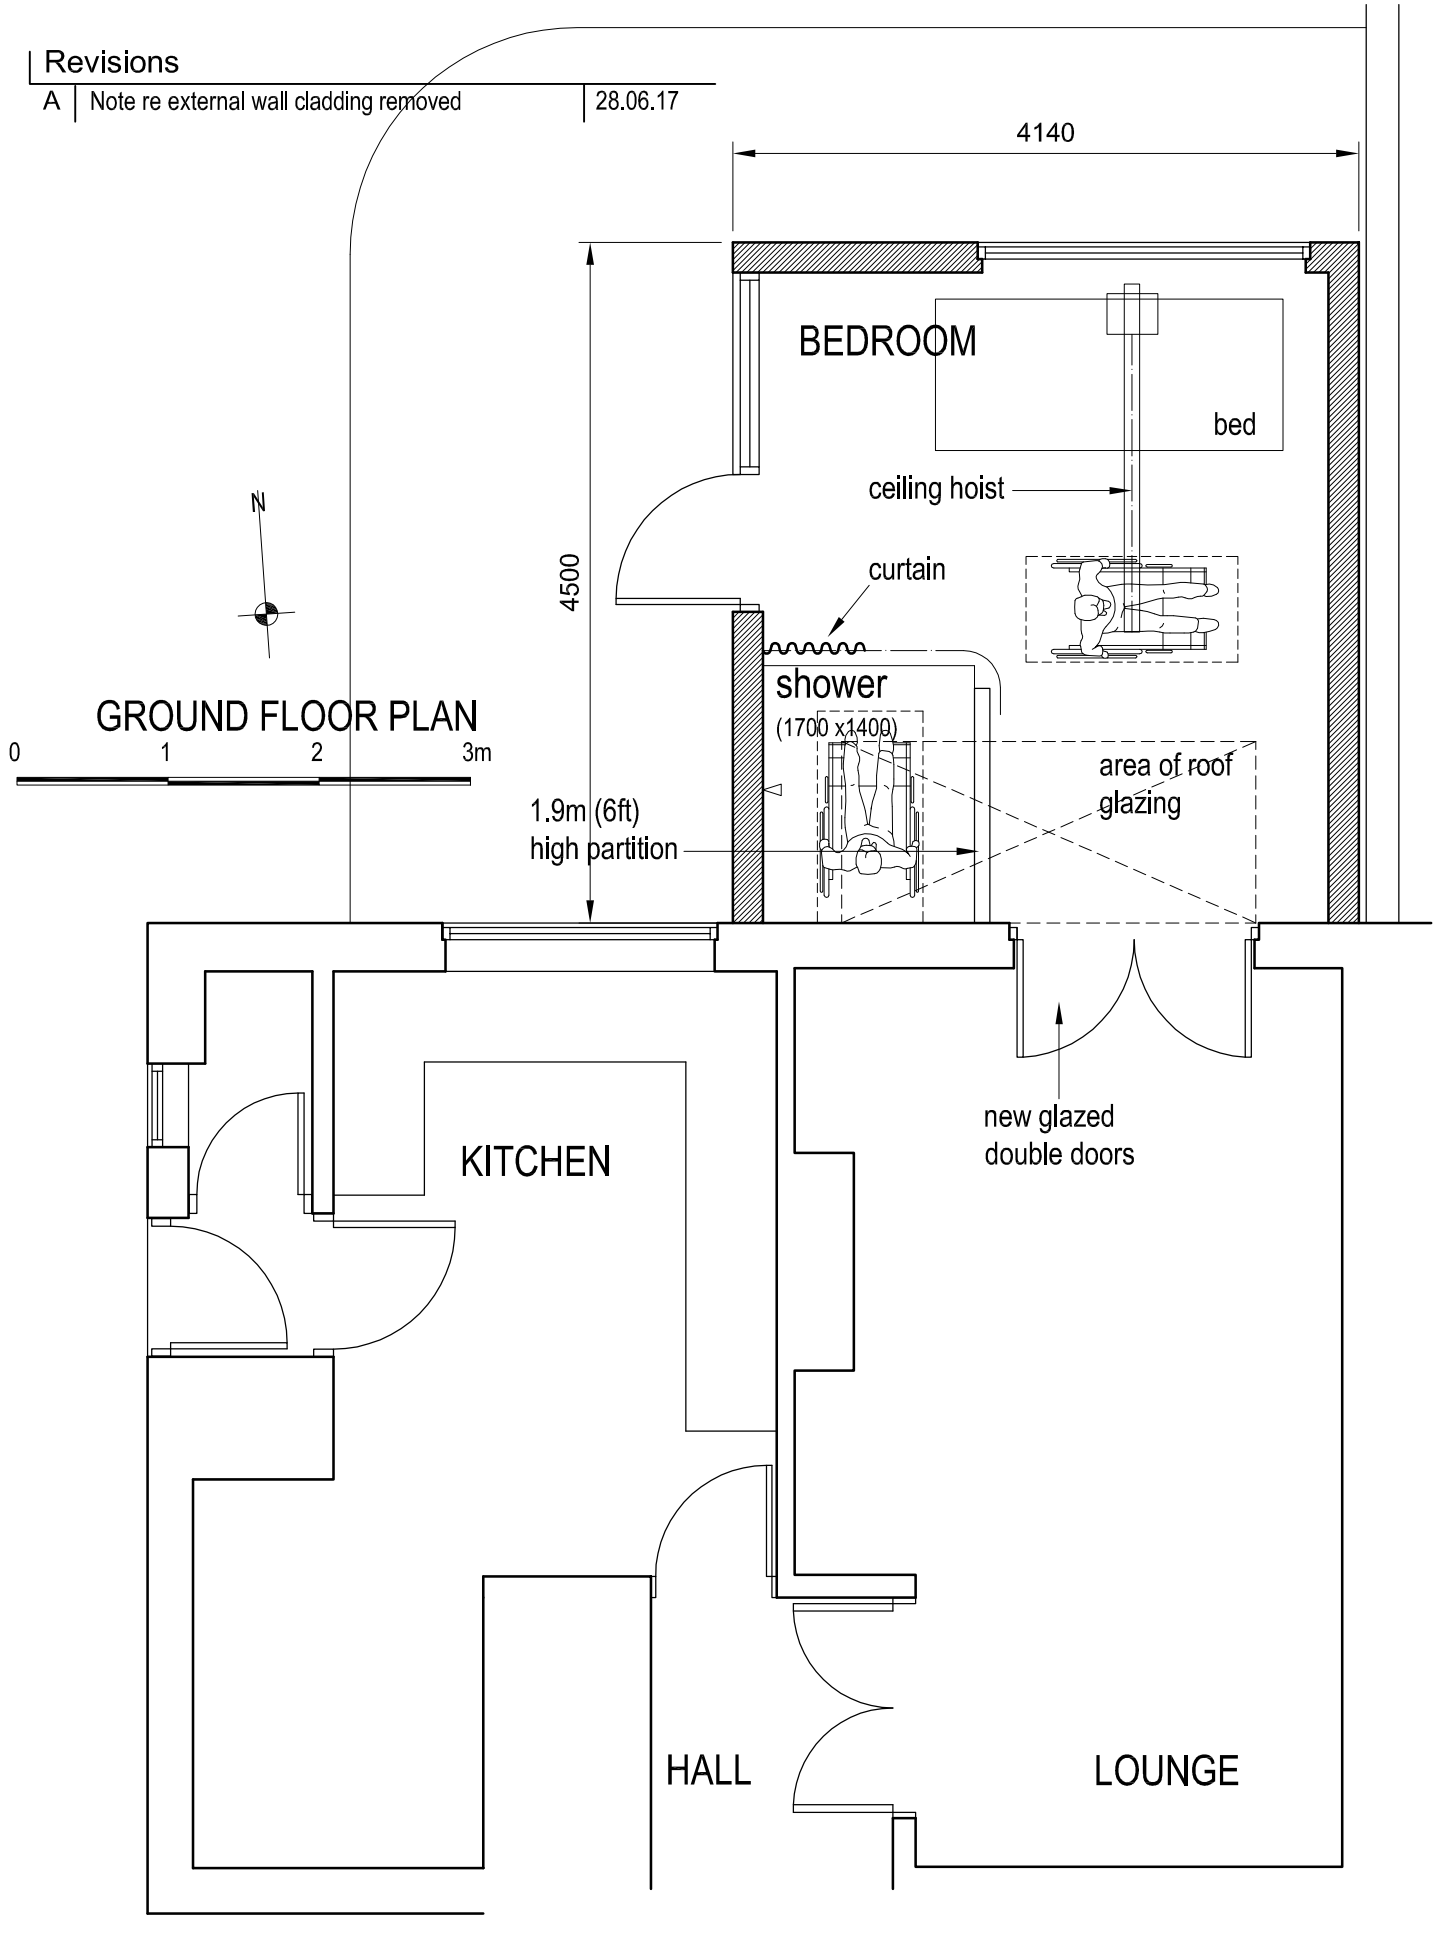

GROUND FLOOR PLAN

0 1 2 3m

job	149 Haregate Road, Leek Proposed Extension
title	Plan, Section & Elevations
date	17.05.17
scale	1/50 & 1/100 @ A3
dwg. no.	149HR-04
rev.	A

Ian Ankers architecture

Building and Design Consultants

Ryecroft Farm, Rushton Spencer, Macclesfield, SK11 0RP

t 01260 546944

e ian@ianankers.co.uk

w www.ianankers.co.uk