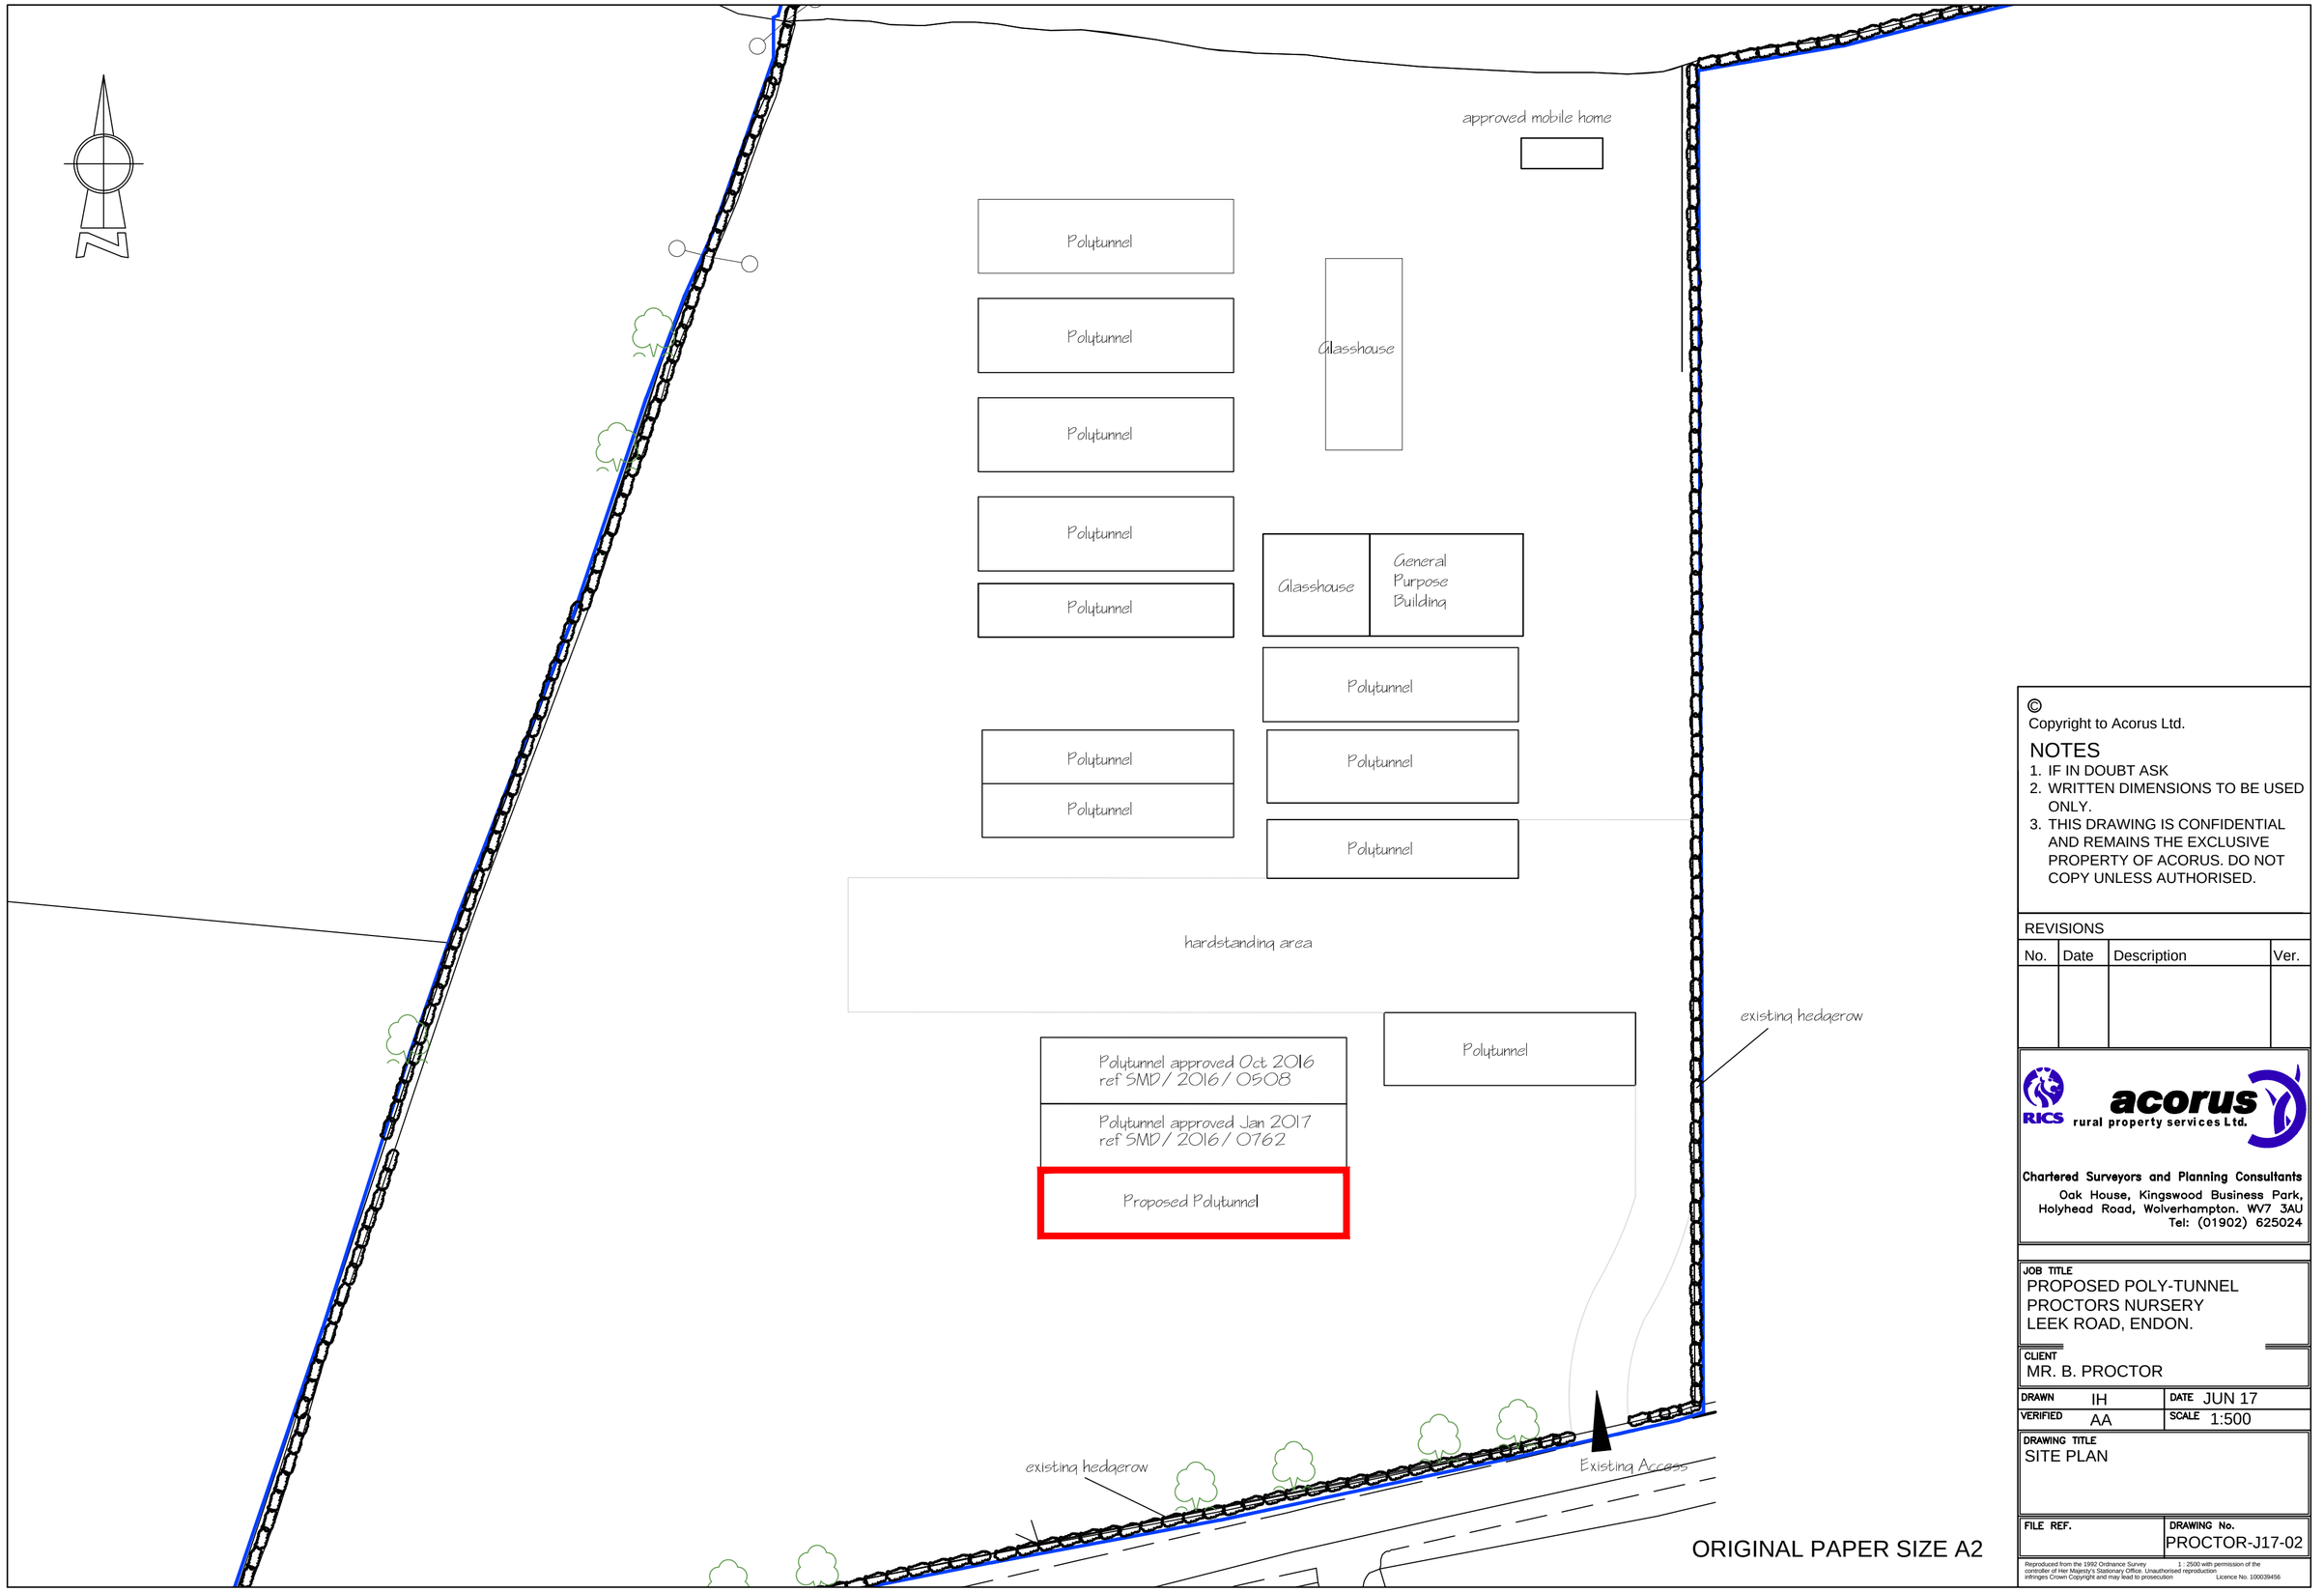

© Copyright to Acorus Ltd.

NOTES
1. IF IN DOUBT ASK
2. WRITTEN DIMENSIONS TO BE USED ONLY.
3. THIS DRAWING IS CONFIDENTIAL AND REMAINS THE EXCLUSIVE PROPERTY OF ACORUS. DO NOT COPY UNLESS AUTHORISED.

REVISIONS

No.	Date	Description	Ver.

RICS acorus rural property services Ltd.
Chartered Surveyors and Planning Consultants
Oak House, Kingswood Business Park, Holyhead Road, Wolverhampton. WV7 3AU
Tel: (01902) 625024

JOB TITLE
PROPOSED POLY-TUNNEL
PROCTORS NURSERY
LEEK ROAD, ENDON.

CLIENT
MR. B. PROCTOR

DRAWN	IH	DATE	JUN 17
VERIFIED	AA	SCALE	1:500

DRAWING TITLE
SITE PLAN

FILE REF.

DRAWING No.
PROCTOR-J17-02

ORIGINAL PAPER SIZE A2

Reproduced from the 1992 Ordnance Survey 1 : 2500 with permission of the controller of Her Majesty's Stationary Office. Unauthorised reproduction infringes Crown Copyright and may lead to prosecution Licence No. 100039456