
PDF Created with deskPDF PDF Writer - Trial :: http://www.docudesk.com

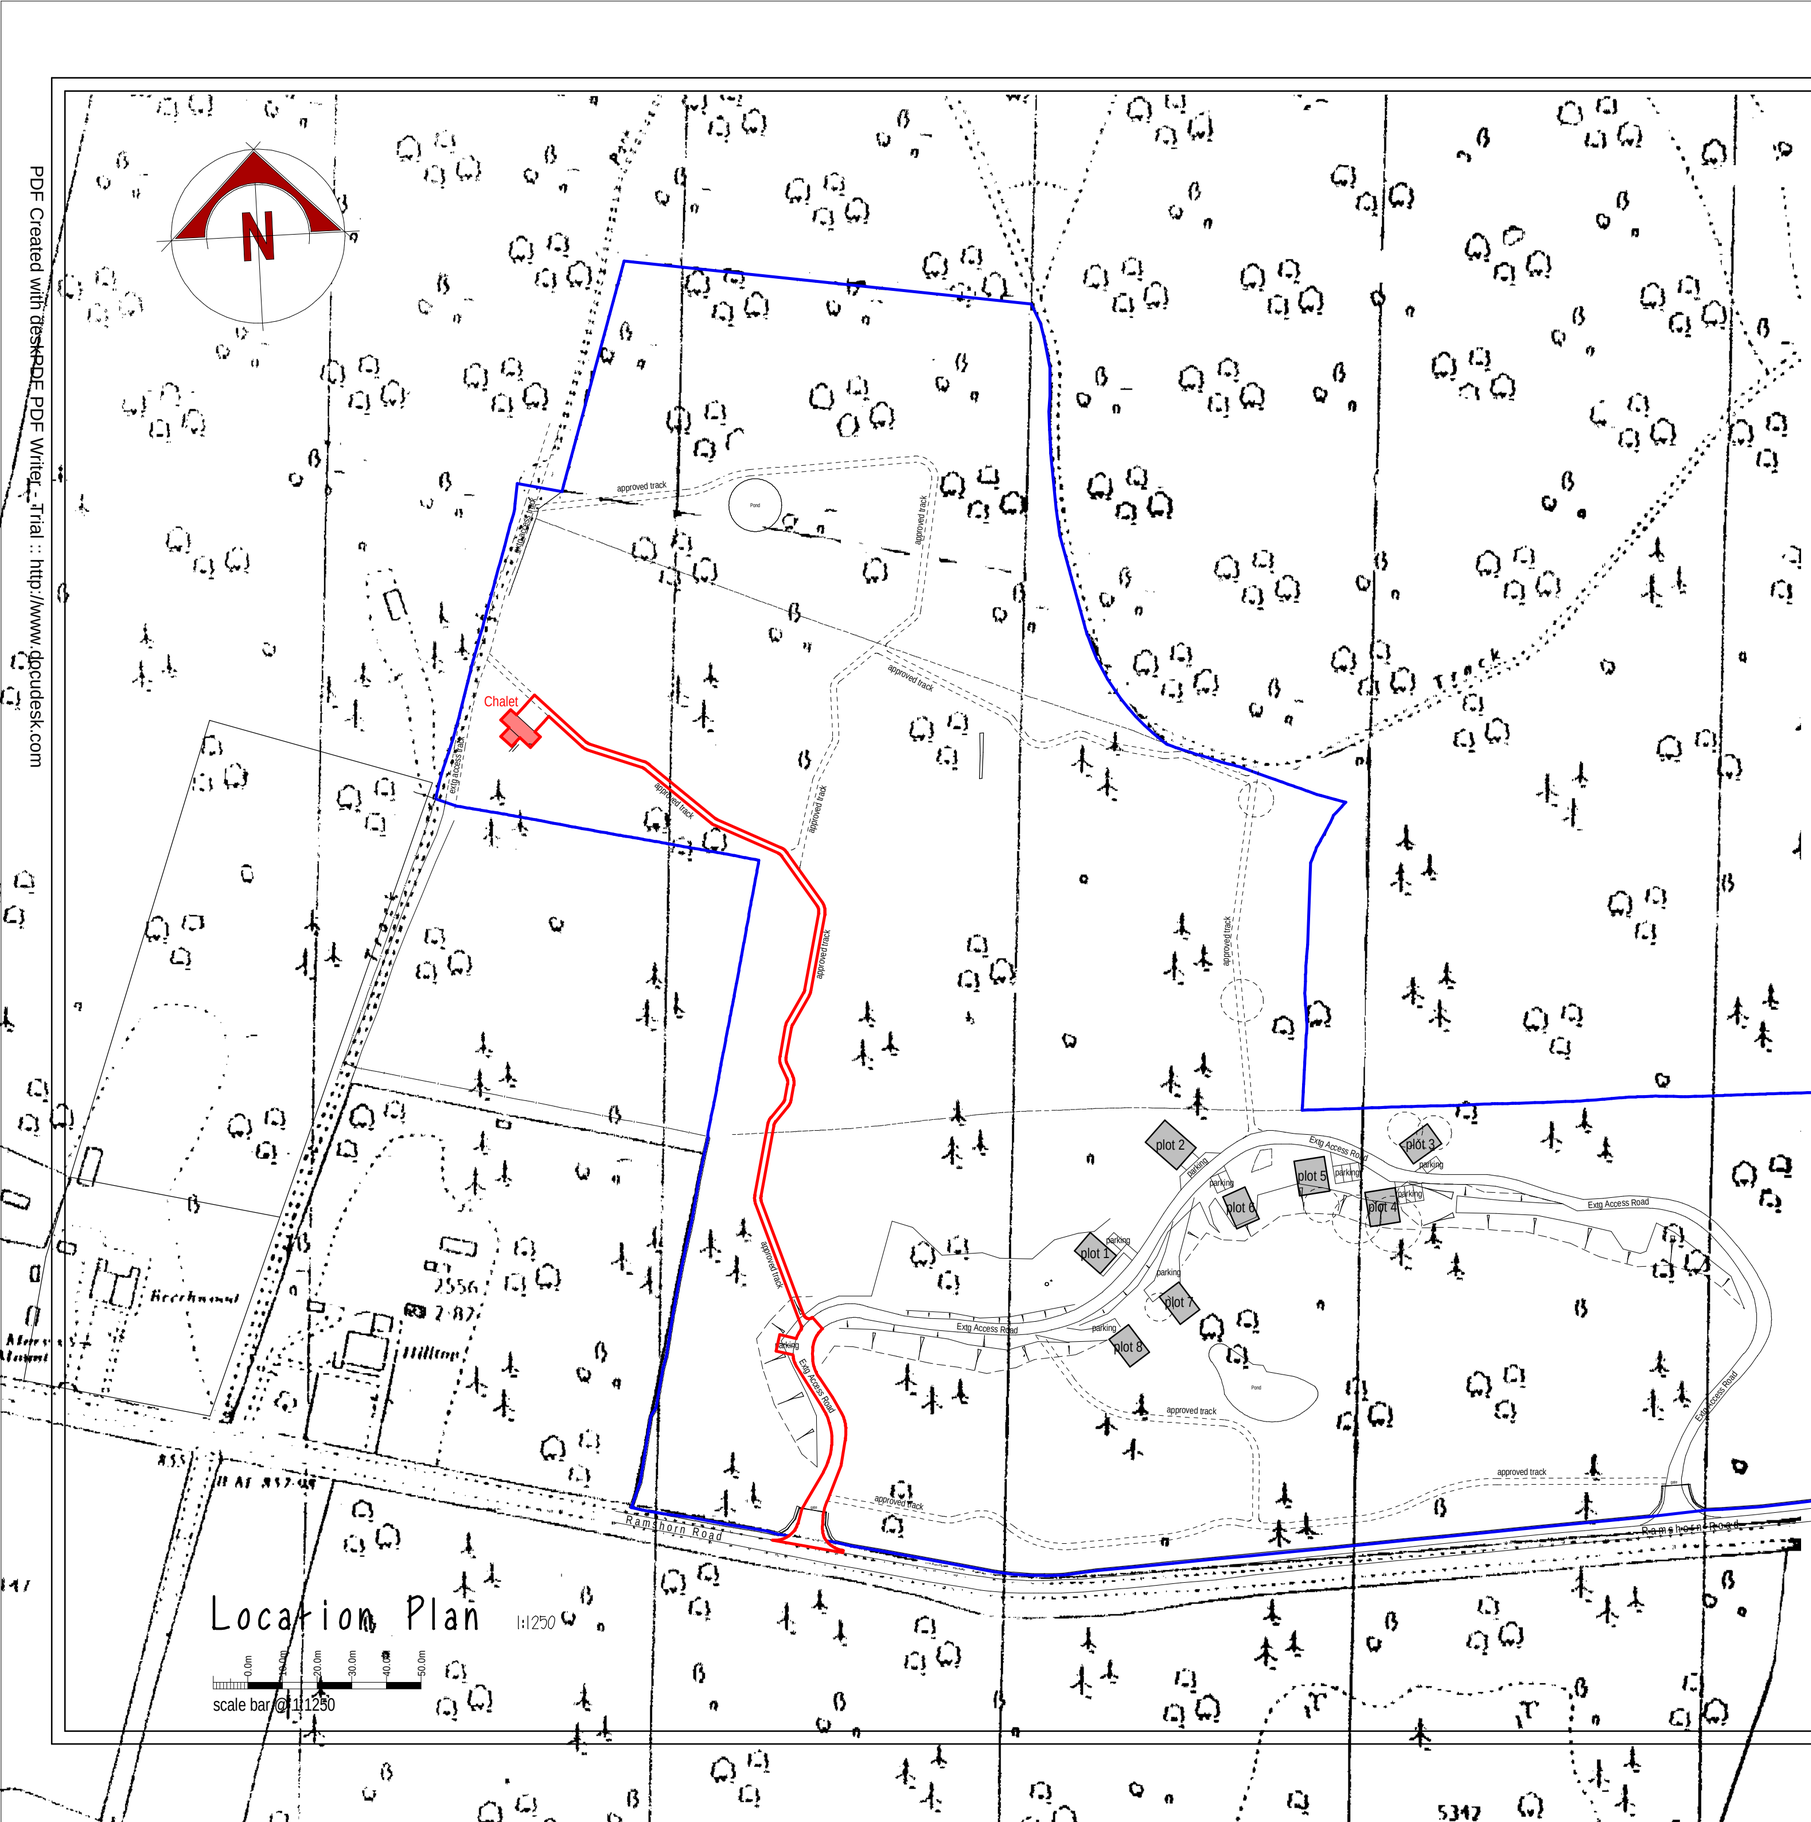

Ramshorn Estates Ltd

PROPOSED EXTENSION TO EXISTING CHALET AT RAMSHORN ROAD, RAMSHORN, Nr OAKAMOOR, STAFFORDSHIRE.

PLANNING PROPOSAL

LOCATION PLAN

Date	Sheet	Scale
JANUARY 2009	A2	1:1250
Drg No.	Rev.	Drawn
2003-1203-25	A	RG

A - 23/04/2009 - EXTENSION TO EXISTING CHALET INDICATED

SAMMONS Architectural LIMITED
Chartered Institute of Architectural Technologists
10 Cawdry Buildings, Fountain Street, Leek. ST13 6JP
Telephone + Fax 01538 386002
E-mail: sammonsltd@aol.com

This drawing is copyright. Do not scale.
All dimensions must be checked prior to commencement.