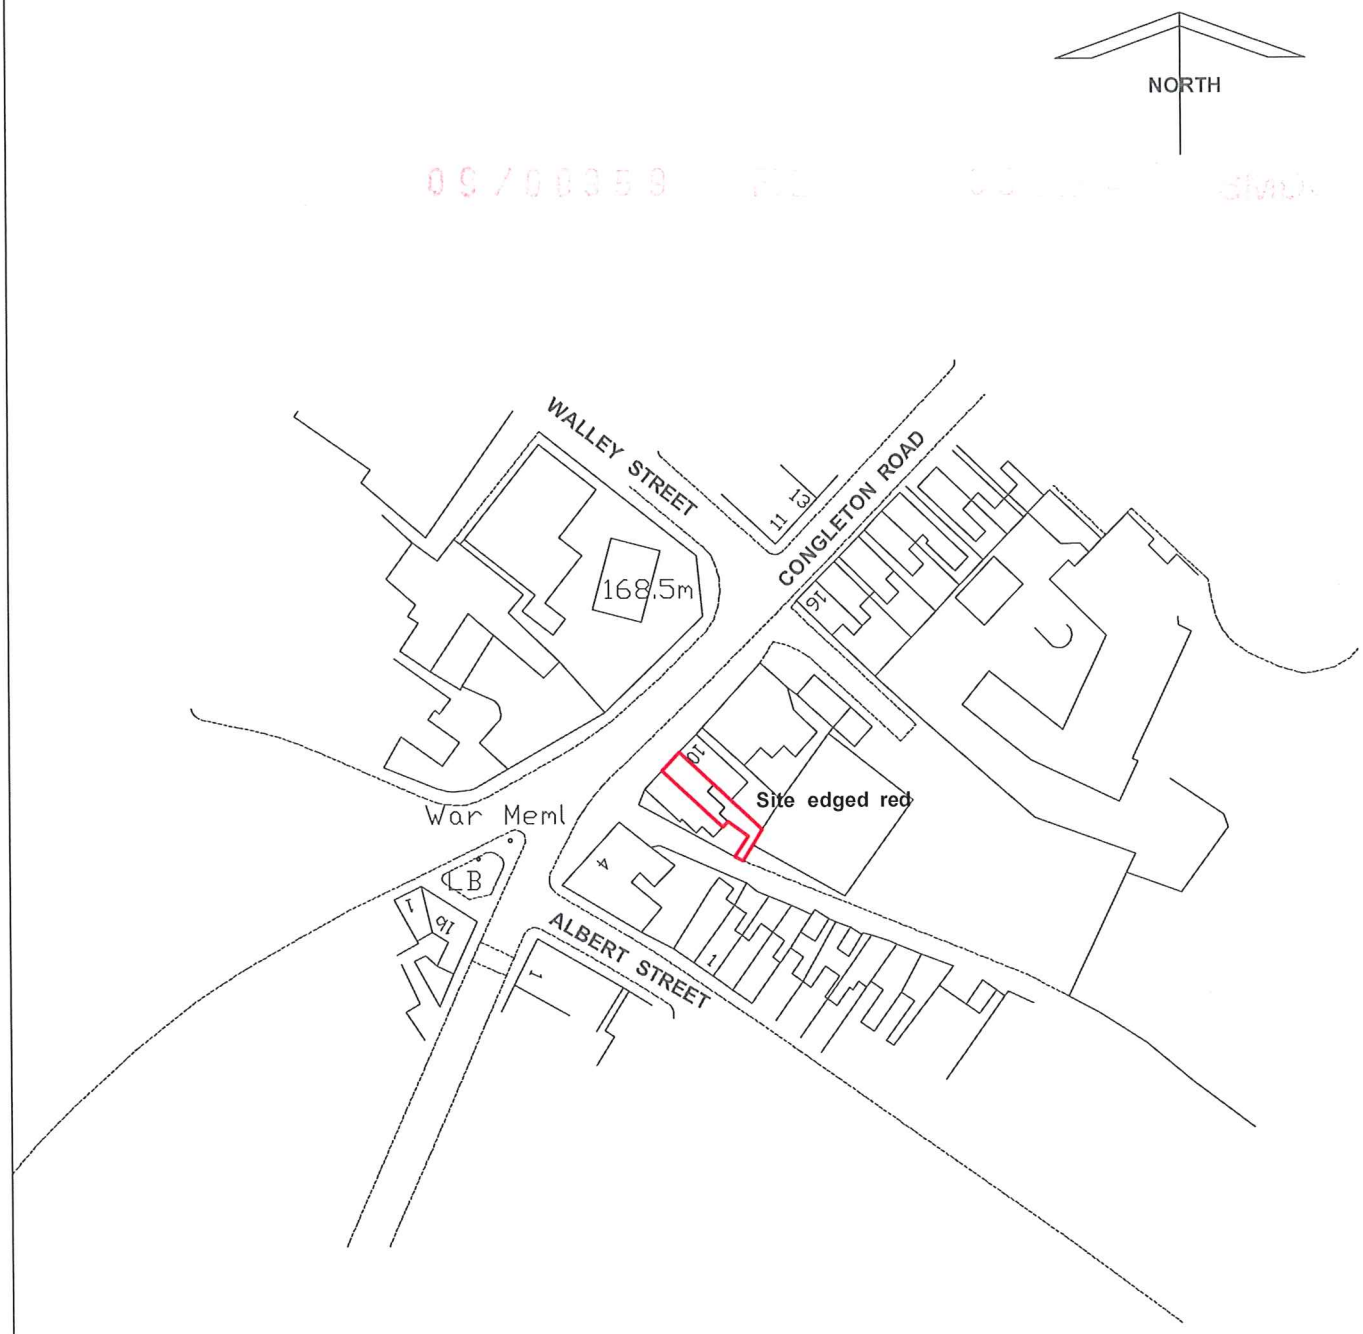

MR GRIMWOOD
8A CONGLETON ROAD BIDDULPH

LOCATION PLAN

Drawing number 7905/2

Scale 1.1250 @ A4

Crown Copyright 2008. All rights reserved Licence number 100017236

09/00959/FUL



Scale : 1:1250

Reproduced from the Ordnance Survey map with the permission of the Controller of Her Majesty's Stationery Office © Crown Copyright 2000.

Unauthorised reproduction infringes Crown Copyright and may lead to prosecution or civil proceedings.

Organisation	Not Set
Department	Not Set
Comments	
Date	02 October 2009
SLA Number	Not Set

*Produced using ESRI (UK)'s MapExplorer 2.0 - **http://www.esriuk.com***