0 1 2 3 4 5

Metres

Scale bar 1/50

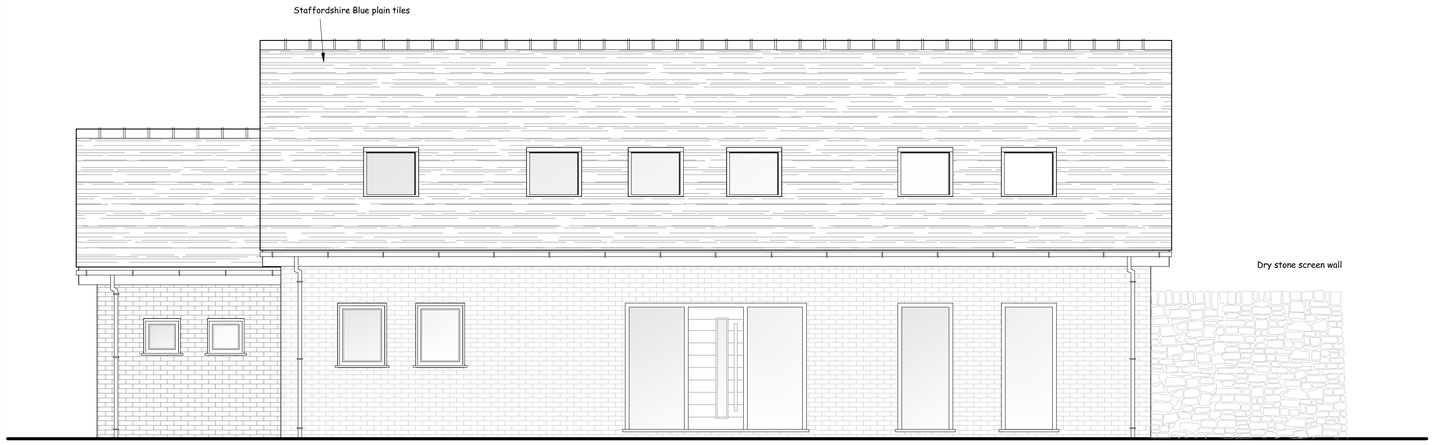

PROPOSED FRONT (NORTHWEST) ELEVATION



PROPOSED SIDE (SOUTHWEST) ELEVATION

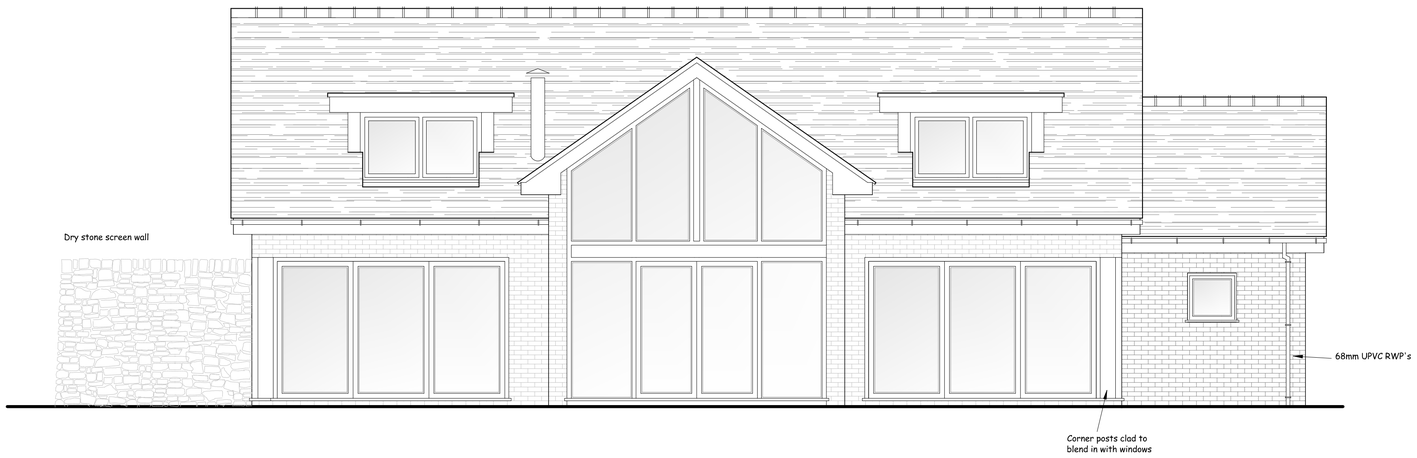

PROPOSED REAR (SOUTH EAST) ELEVATION

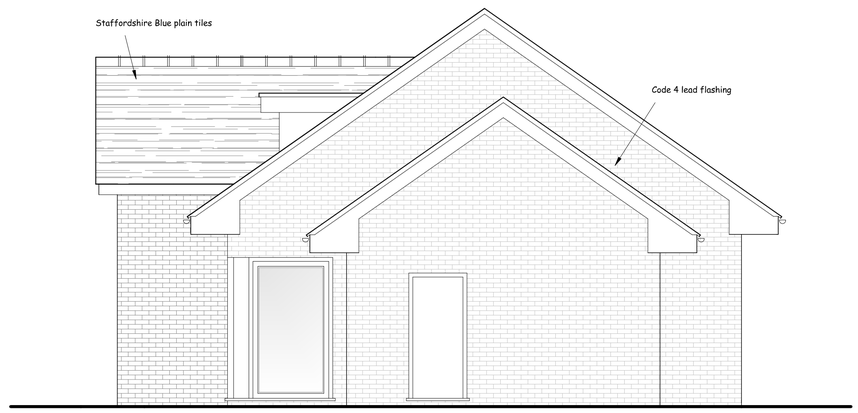

PROPOSED SIDE (NORTHEAST) ELEVATION

Nigel Forrester MCIOB
Building Design Services

ILETT HOUSE, SMITHY BANK, ALTON, STAFFS, ST10 4AD
TEL 01538 702164

www.nigelforrester.co.uk

Mr G A Burns
Two Trees
Rudyard
Leek
Staffordshire
ST13 8PP

Proposed replacement dwelling

Elevations
Drawing No 16/507/02A
Scale 1/50 @ A1