

0 1 2 3 4 5 6 7 8 9 10 11 12 13 14 15 16 17 18 19 20

Scale bar 1/100 metres

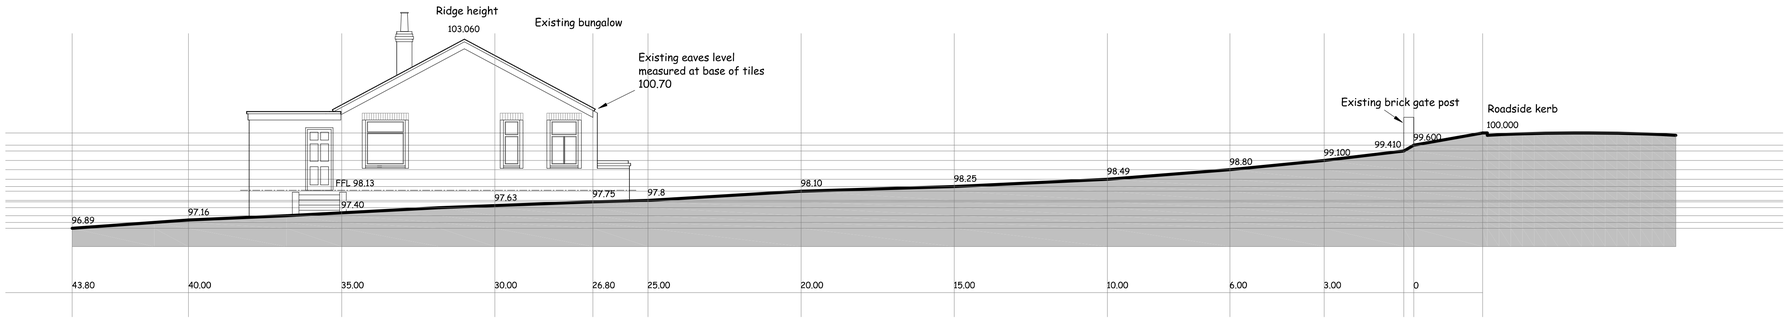

EXISTING SITE SECTION A/A

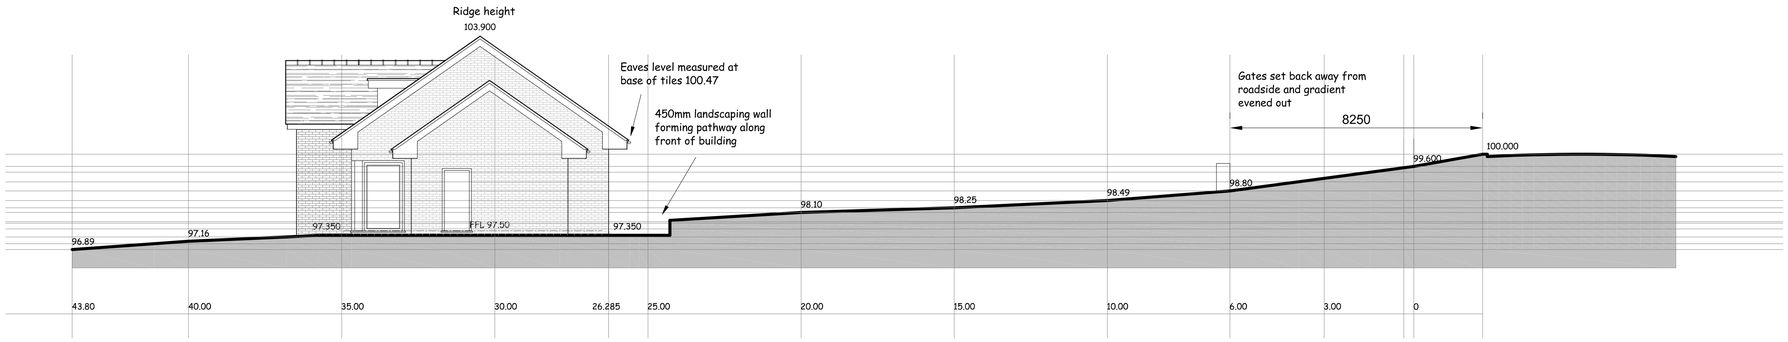

PROPOSED SITE SECTION A/A

Nigel Forrester MCIOB
Building Design Services

ILETT HOUSE, SMITHY BANK, ALTON, STAFFS, ST10 4AD
TEL 01538 702164

www.nigelforrester.co.uk

Mr G A Burns
Two Trees
Rudyard
Leek
Staffordshire
ST13 8PP

Site sections
Drawing No 16/507/07/A
Scale 1/100 @ A1