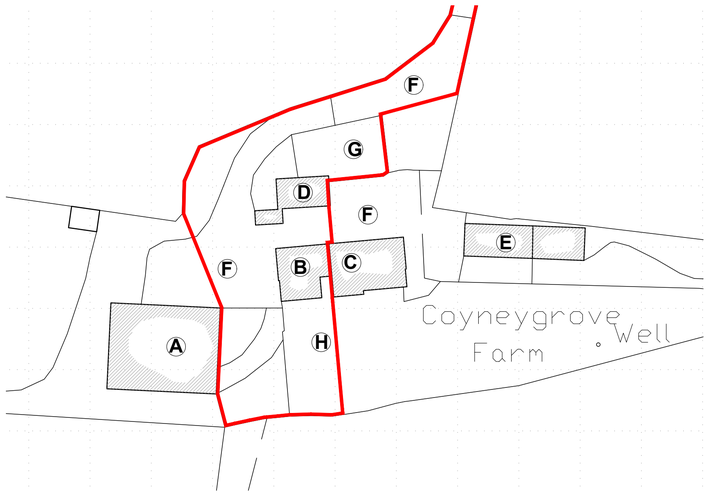

Block Plan As Existing - Scale 1:500

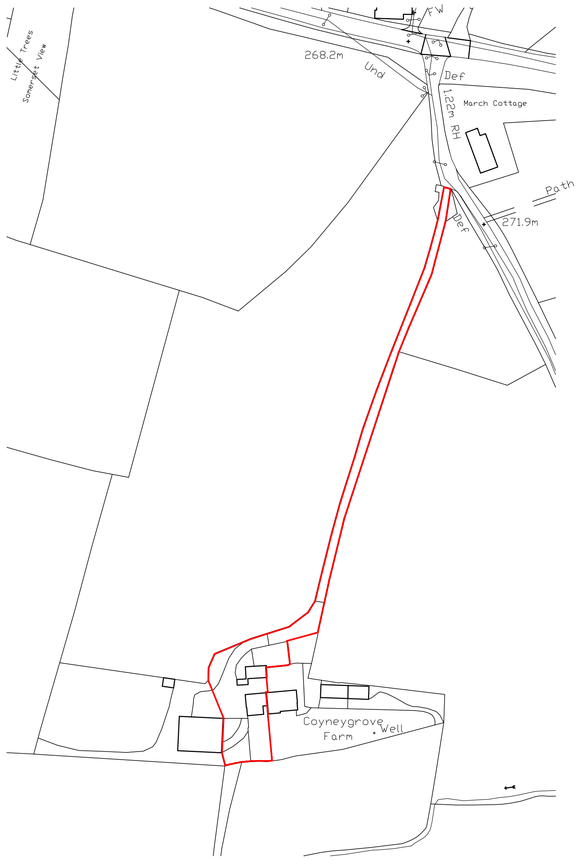

Ordnance Survey (c) Crown Copyright 2017. All rights reserved. Licence number 100022432

Location Plan As Existing - Scale 1:1250



Rear of existing house



Front & side of existing house



Front of existing house



Existing barn / stable / pig sty



Existing barn / stable



Existing barn / stable / pig sty



Site Plan As Proposed - Scale 1:200

Coyney Grove Farm, March Lane, Cellarhead, Stoke on Trent, Staffs, ST9 0DL

aaron chetwynd ARCHITECT STUDIO

Copyright©
This drawing and the designs depicted may not be reproduced in whole or in part without the prior written permission of Aaron Chetwynd Architect Studio LLP

Aaron Chetwynd Architect Studio LLP
3 New Stables, Ingestre,
STAFFORDSHIRE
ST18 0RE

Tel. +44 (0)1889 270013
consult@aaronchetwynd.com
www.aaronchetwynd.com

Registered in England & Wales No. OC356003

RIBA Chartered Practice

NOTES:
All dimensions to be checked on site before work commences.
Figured dimensions to take preference over those scaled.
If in doubt ask.

N

SITE PLAN LEGEND

A - existing agricultural building
B - existing house footprint
C - existing neighbouring (parents) footprint
D - footprint of existing stable / barn / pig sty
E - footprint of existing garage / workshop
F - existing parking areas / driveways
G - front garden space
H - rear garden space
J - proposed footprint of link extension to house
K - footprint of stable / barn to be retained and converted
L - footprint of pig sty to be removed as part of the proposals

REVISIONS

REV.	DESCRIPTION	DRAWN	DATE
-	1st Publication	BTJ	05/05/2017
A	2nd Publication: Ownership boundary added	BTJ	02/06/2017

CLIENT:
Mr & Mrs Granger

PROJECT DETAILS:
Proposed extensions & alterations to existing semi-detached dwelling to provide link to existing barn scheduled for conversion

DRAWING TITLE:
As Existing & As Proposed Location & Site Plans

DRAWING PURPOSE:
Planning Approval

SCALE	PAPER SIZE	DRAWN BY
AS STATED	A1	BTJ

DRAWING NUMBER:
1583-100-A