

Front (north facing)



Rear (south facing)

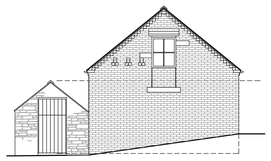

Side (east facing)

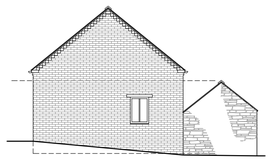

Side (west facing)

Stable Barn Elevations As Existing - Scale 1:100

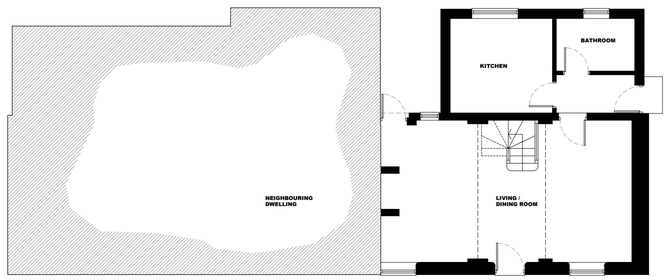

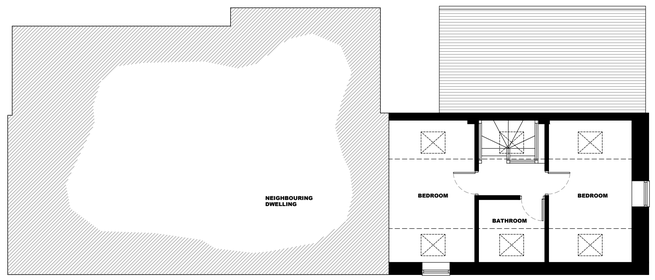

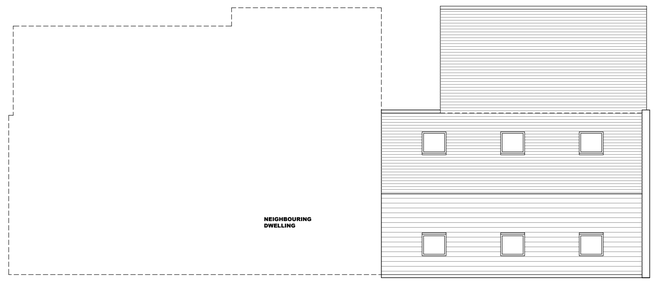

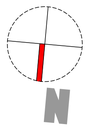

Ground Floor

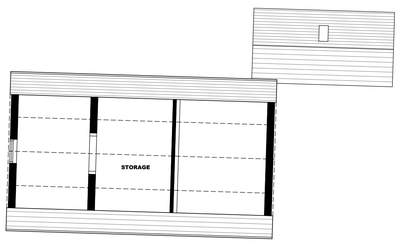

First Floor

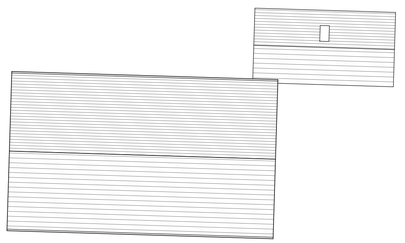

Roof

Floor Plans As Existing - Scale 1:100

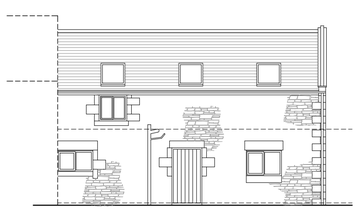

Front (north facing)

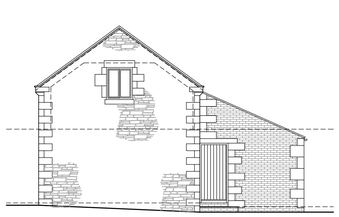

Side (west facing)

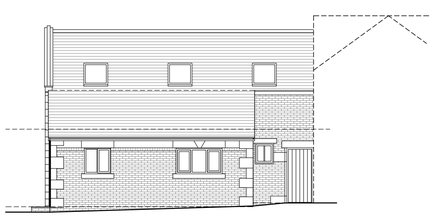

Rear (south facing)

House Elevations As Existing - Scale 1:100

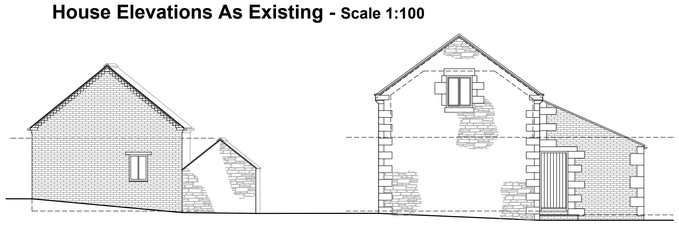

Side (west facing)

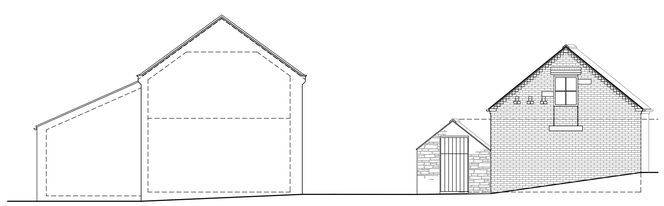

Side (east facing)

House & Stable Side Elevations As Existing - Scale 1:100

Design Statement

The design has been carefully considered to enhance both the existing property and the rural area. The external changes ensure the new extensions are viewed as cohesive additions to the dwelling.

EXISTING MATERIALS & TREATMENTS

HOUSE

Walls - stone
Roofs - pitched plain tiled
Windows - Victorian green painted timber
Doors - timber

STABLE / PIG STY / BARN

Walls - brick stone
Roofs - pitched plain tiled
Windows - timber
Doors - timber

aaron chetwynd
ARCHITECT STUDIO

Copyright©
This drawing and the designs depicted may not be reproduced in whole or in part without the prior written permission of Aaron Chetwynd Architect Studio

Aaron Chetwynd Architect Studio
3 New Stables, Ingestre,
STAFFORDSHIRE
ST18 0RE

Tel. +44 (0)1889 270013
consult@aaronchetwynd.com
www.aaronchetwynd.com

Registered in England & Wales No. OC356

RIBA Chartered Practice

NOTES:
All dimensions to be checked on site before work commences.
Figured dimensions to take preference over those scaled.
If in doubt ask.

REVISIONS

REV.	DESCRIPTION	DRAWN	D
-	1st Publication	BTJ	

CLIENT:
Mr & Mrs Granger

PROJECT DETAILS:
Proposed extensions & alteration existing semi-detached dwelling provide link to existing barn scheduled for conversion

DRAWING TITLE:
As Existing House & Barn Floor Plans Elevations

DRAWING PURPOSE:
Planning Approval

SCALE	PAPER SIZE	DRAW
AS STATED	A1	BTJ

DRAWING NUMBER:
1583-120

Coyney Grove Farm, March Lane, Cellarhead, Stoke on Trent, Staffs, ST9 0DL