

BLOCK PLAN
Scale 1:500

1:1250
0 50 m 100 m 150 m 200 m 250 m
0 10 m 50 m 100 m
1:500

Ordnance Survey (c) Crown Copyright 2017. All rights reserved. Licence number 100022432

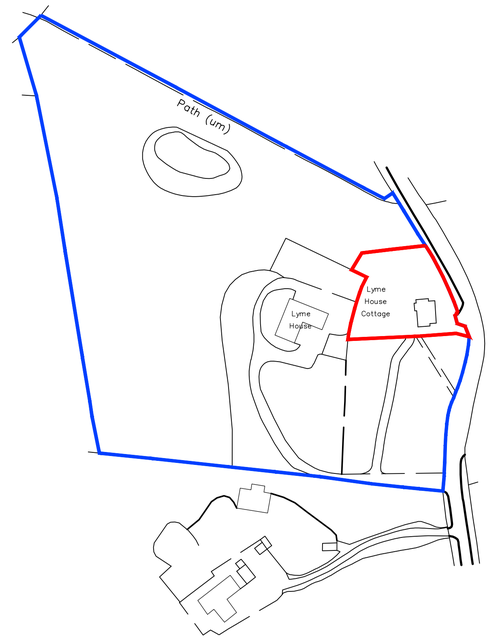

Ordnance Survey (c) Crown Copyright 2017. All rights reserved. Licence number 100022432

LOCATION PLAN
Scale 1:1250

Ownership Boundary
Site Boundary

N
W E
S

ORIGINAL PAPER SIZE A1

©
Copyright to Acorus Rural Property Services Ltd.

NOTES
1. IF IN DOUBT ASK
2. WRITTEN DIMENSIONS TO BE USED ONLY
3. THIS DRAWING IS CONFIDENTIAL AND REMAINS THE EXCLUSIVE PROPERTY OF ACORUS. DO NOT COPY UNLESS AUTHORISED.

REVISIONS

No.	Date	Description	Ver.

RICS acorus rural property services Ltd.
Chartered Surveyors and Planning Consultants
Oak House, Kingswood Business Park, Holyhead Road,
Albrighton,, Wolverhampton. WV7 3AU
Tel: (01902) 625024

JOB TITLE
Certificate of Lawfulness application
Lyme House Cottage

CLIENT
Mr Hilton

DATE	SCALE
April 2017	AS SHOWN @A1
ORIGIN	VERIFIED
NM	AA

DRAWING TITLE
Site Location Plan & Block Plan

FILE REF.	DRAWING No.	REV.
AA/WOLVES/HILTON	200.01	

Reproduced from the 1992 Ordnance Survey 1 - 2500 with permission of the controller of Her Majesty's Stationery Office. Unauthorised reproduction infringes Crown Copyright and may lead to prosecution - Licence No. 100039456