

Proposed South East Elevation

Scale 1 : 100

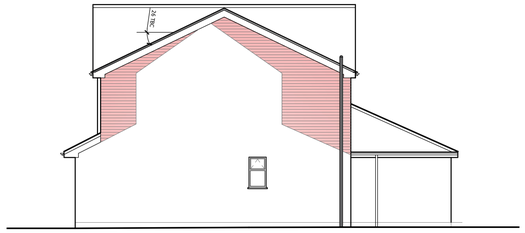

Proposed North East Elevation

Scale 1 : 100



Proposed North West Elevation

Scale 1 : 100

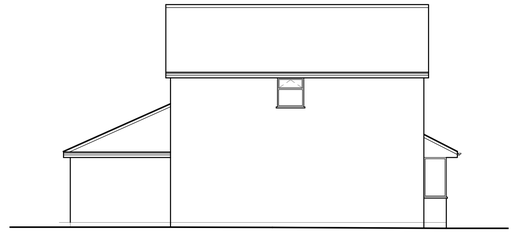

Proposed South West Elevation

Scale 1 : 100

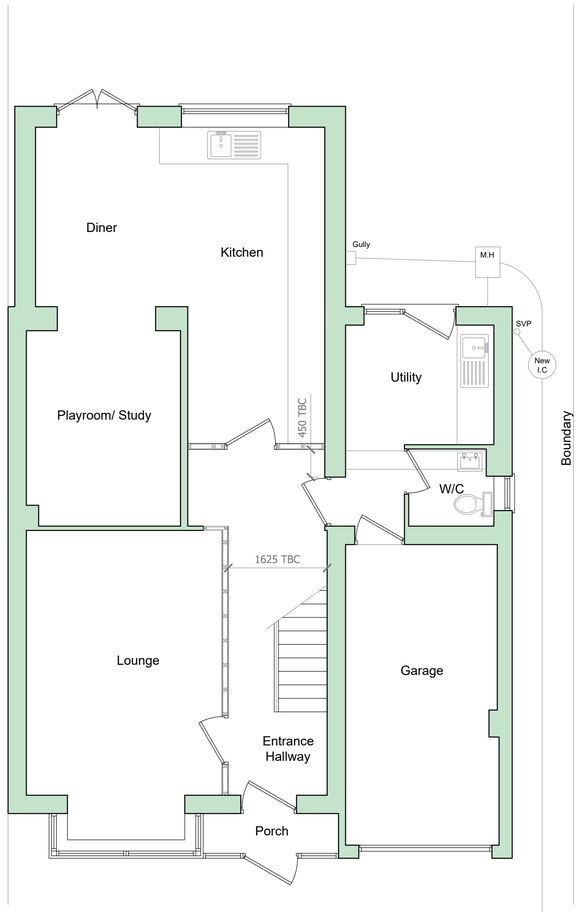

Proposed Ground Floor Plan

Scale 1 : 50



Proposed First Floor Plan

Scale 1 : 50



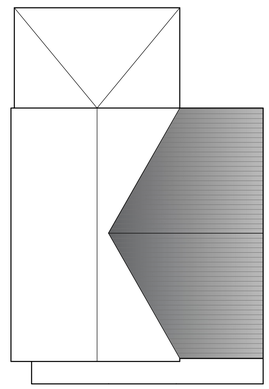

Proposed Roof Plan

Scale 1 : 100

0 0.1 0.2 0.3 0.4 0.6 0.8 1m

SCALE 1:20

0m 0.5 1 1.5 2 3 4 5m

SCALE 1:50

Rev.	Revision Description	Drn			Date
C	Alteration to Ridge Height.	JG			13/06/2017
B	Site Plan added to Proposed.	JG			13/06/2017

A.J.S.
Structural Design
62 Carter Street
Uttoxeter
Staffs. ST14 8EU
Tel: 01889 568056
Fax: 01889 569805

Client:

Mr & Mrs Walker
30 Furlong Drive, Tean,
Stoke-on-Trent, ST10 4LD

Title:

Proposed Alterations & Extensions
Proposed Floor Plans and Elevations and
Proposed Site Plan

Drawn by:	Date:	Index No.:
JG	April 2017	

Scales:

As Shown Paper Size A1

Drawing No: C1424 - 002

Revision C