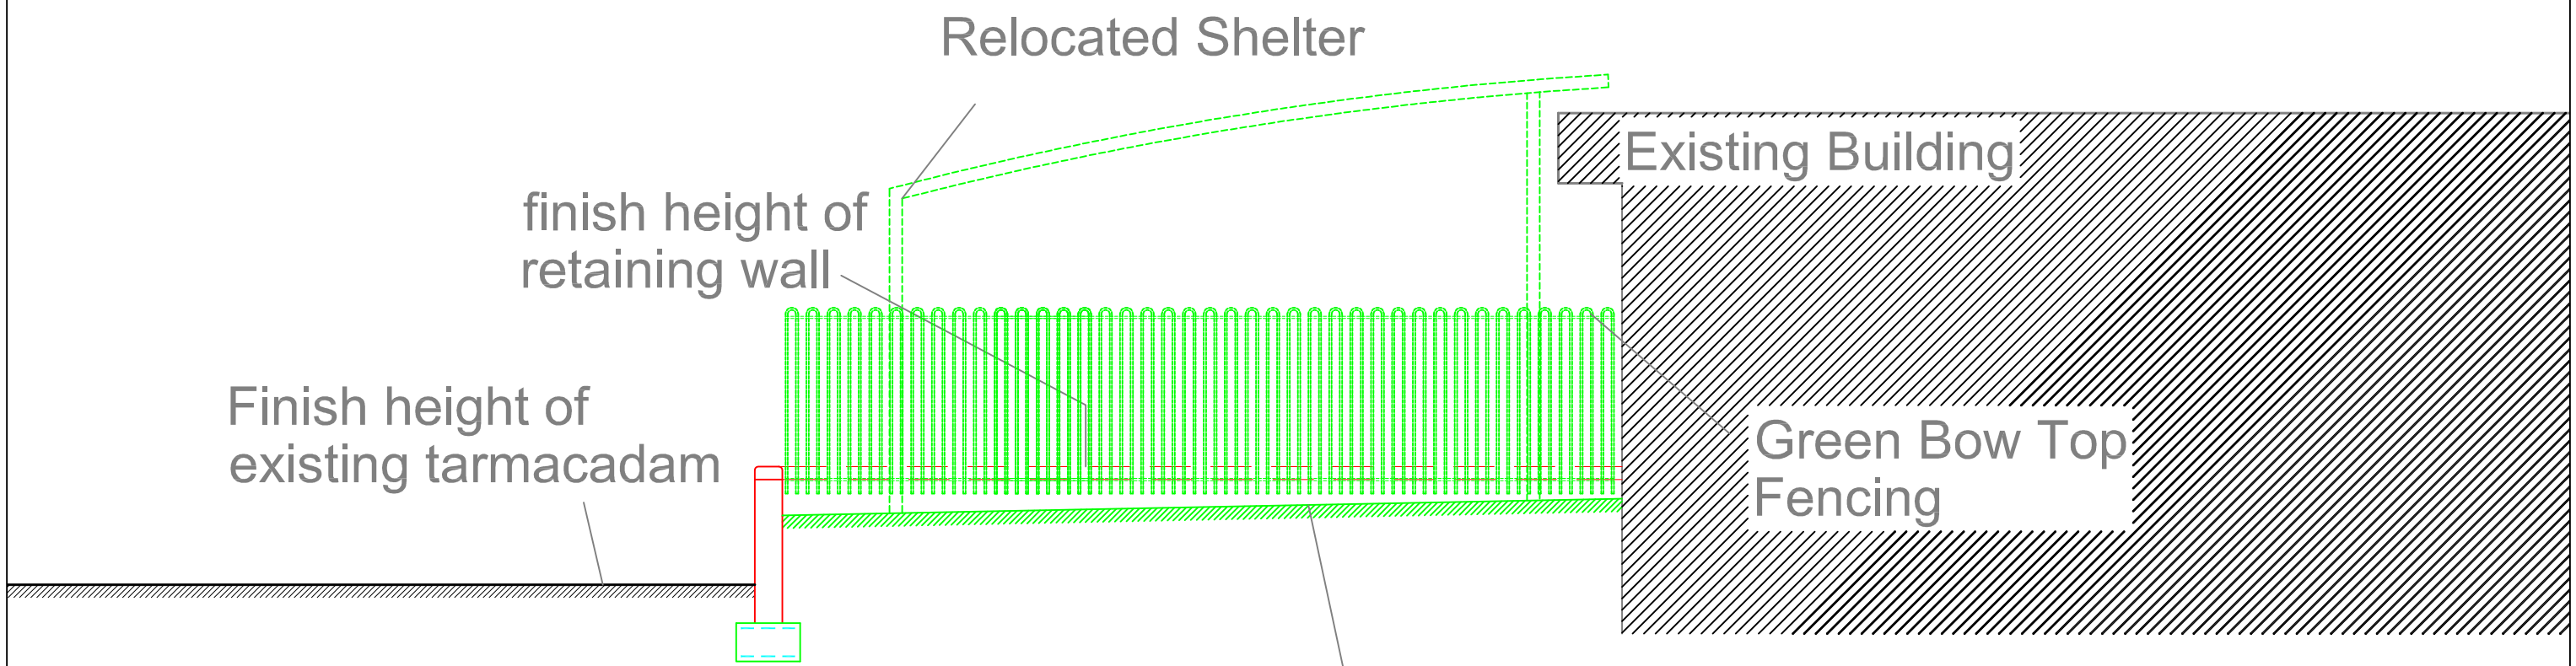

REVISION	DESCRIPTION	DATE/INITIAL
2	Alteration to fit drain cover 0.6m.	02/05/17

entrust

Postal Address :
Entrust,
Floor 1, The Riverway Centre
Riverway,
Stafford ST16 3TH

GROUP : Property Services

DRAWING CHECKED BY : XX

PROJECT ARCHITECT/PROJECT DESIGNER/ENGINEER/SURVEYOR : KB

CLIENT / PROJECT
St. Anne's CE(VC)
Primary School
St. Anne's Vale
Brown Edge ST6 8TA

DRAWING
Free-flow area, Shelter &
Perimeter Wall / Fence.

Elevation / Section

PROPERTY I.D. 3035

PROJECT REF / SET SABE 17/18

SCALES 1:50

SHEET SIZE A3

DRAWING NO. D04

DRAWN KB

DATE 12/4/17

REVISION 2

Copyright in this drawing and design belongs to Entrust Property Services. Unauthorised reproduction infringes copyright and may result in contractual or civil proceedings. Contractors must advise the Architect / Project Designer / Engineer or Surveyor of any variations between this drawing and conditions found on site. DO NOT SCALE only written dimensions to be used.Any Ordnance Survey Mapping is reproduced with the permission of the Controller of Her Majesty's Stationery Office Crown copyright. Unauthorised reproduction infringes Crown copyright and may lead to prosecution or civil proceedings. Staffordshire County Council Licence No: 100019422 2017.

Original Sheet A3