
FLOOR PLANS

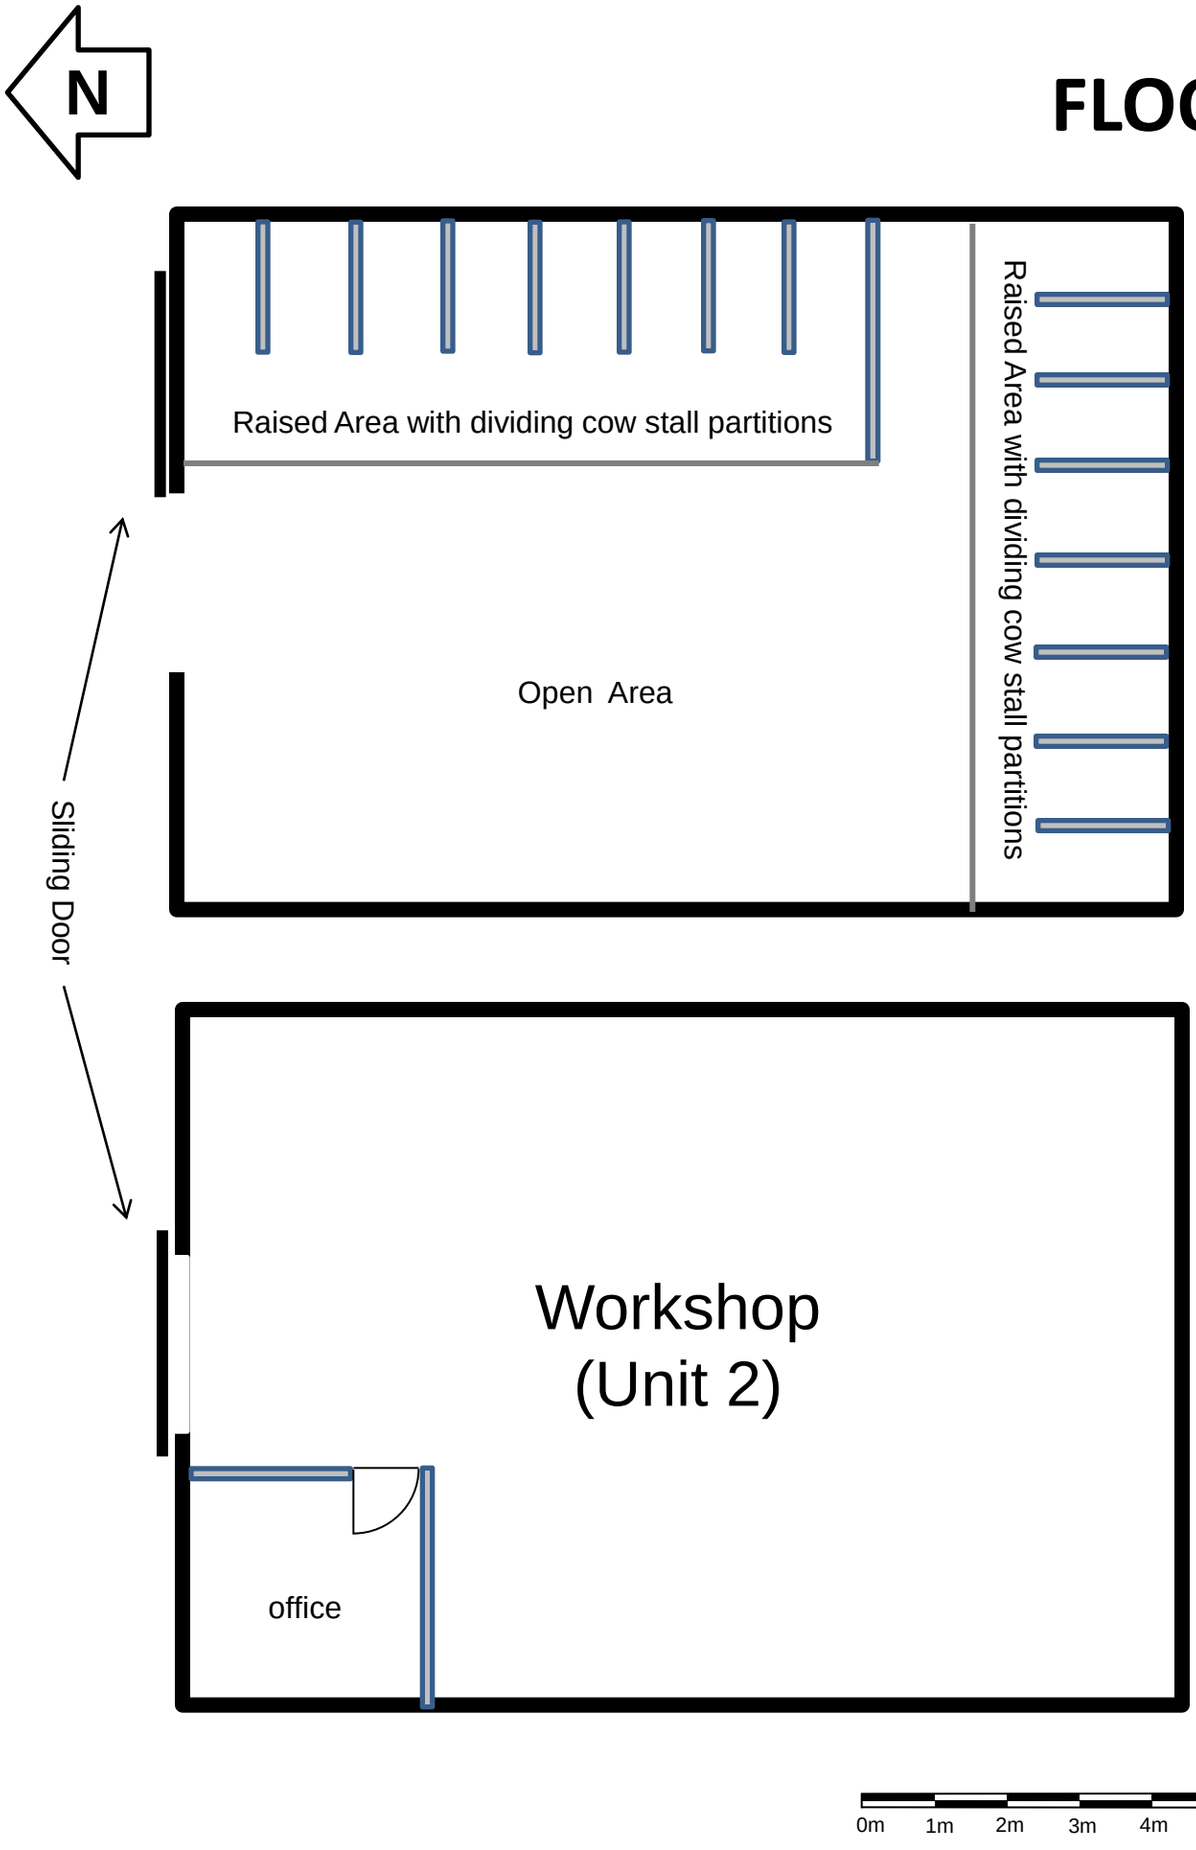

Existing

Proposed

Note:

Building area is 130m2

So less than 150m2 therefore 'Prior Approval' is not required.

Notification of proposed Change of Use to B1 Use Class (Light Industrial)

At:
Chatsworth Farm
Lask Edge,
Leek,
Staffs,
ST13 8QJ

Notes:
Print : A3 Date: 14th June 2017
Scale: 1:100