
Location Plan

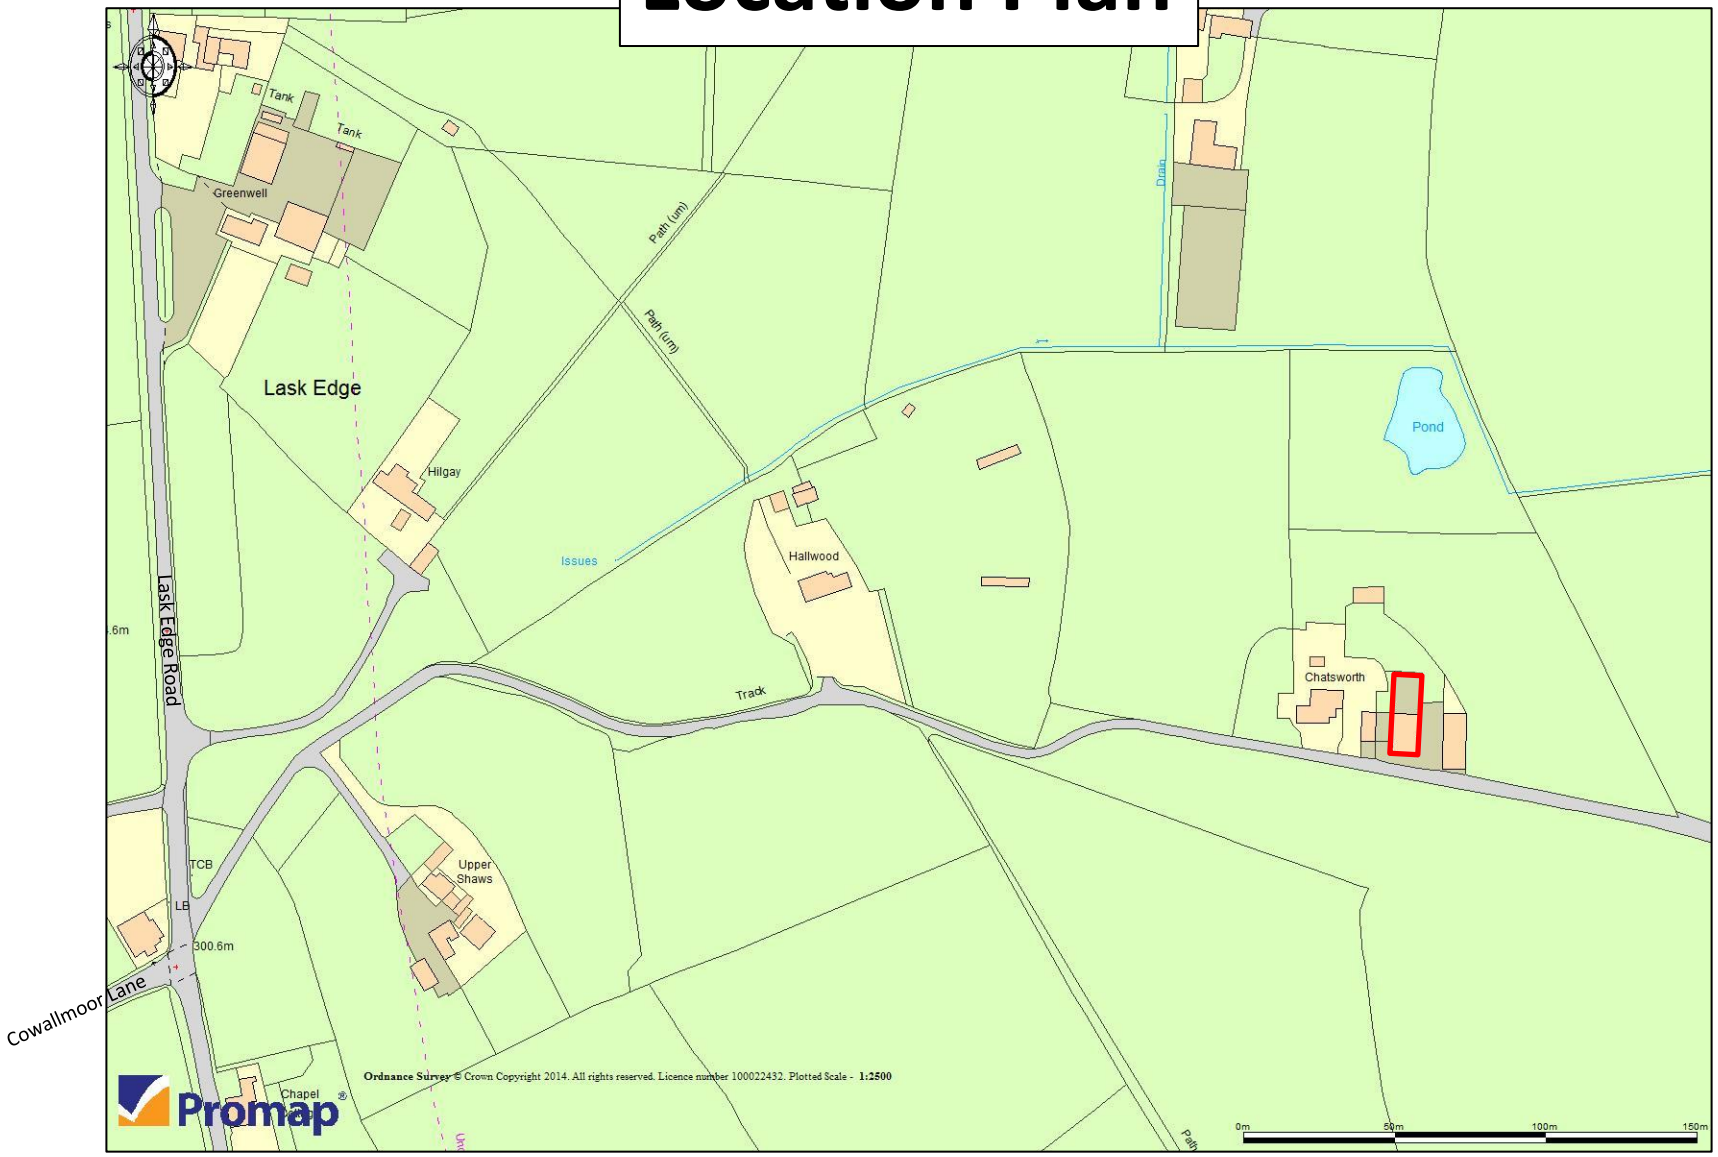

Notification of proposed change of use of former Agricultural Building to a B1 Use (Light Industrial) [<150m^2]

Chatsworth Farm, Lask Edge, Leek, Staffordshire, ST13 8QJ