Site/Block Plan

Notification of proposed change of use of former agricultural building to B1 (Light Industrial) [<150m²]

Chatsworth Farm,
Lask Edge,
Leek,
Staffordshire,
ST13 8QJ

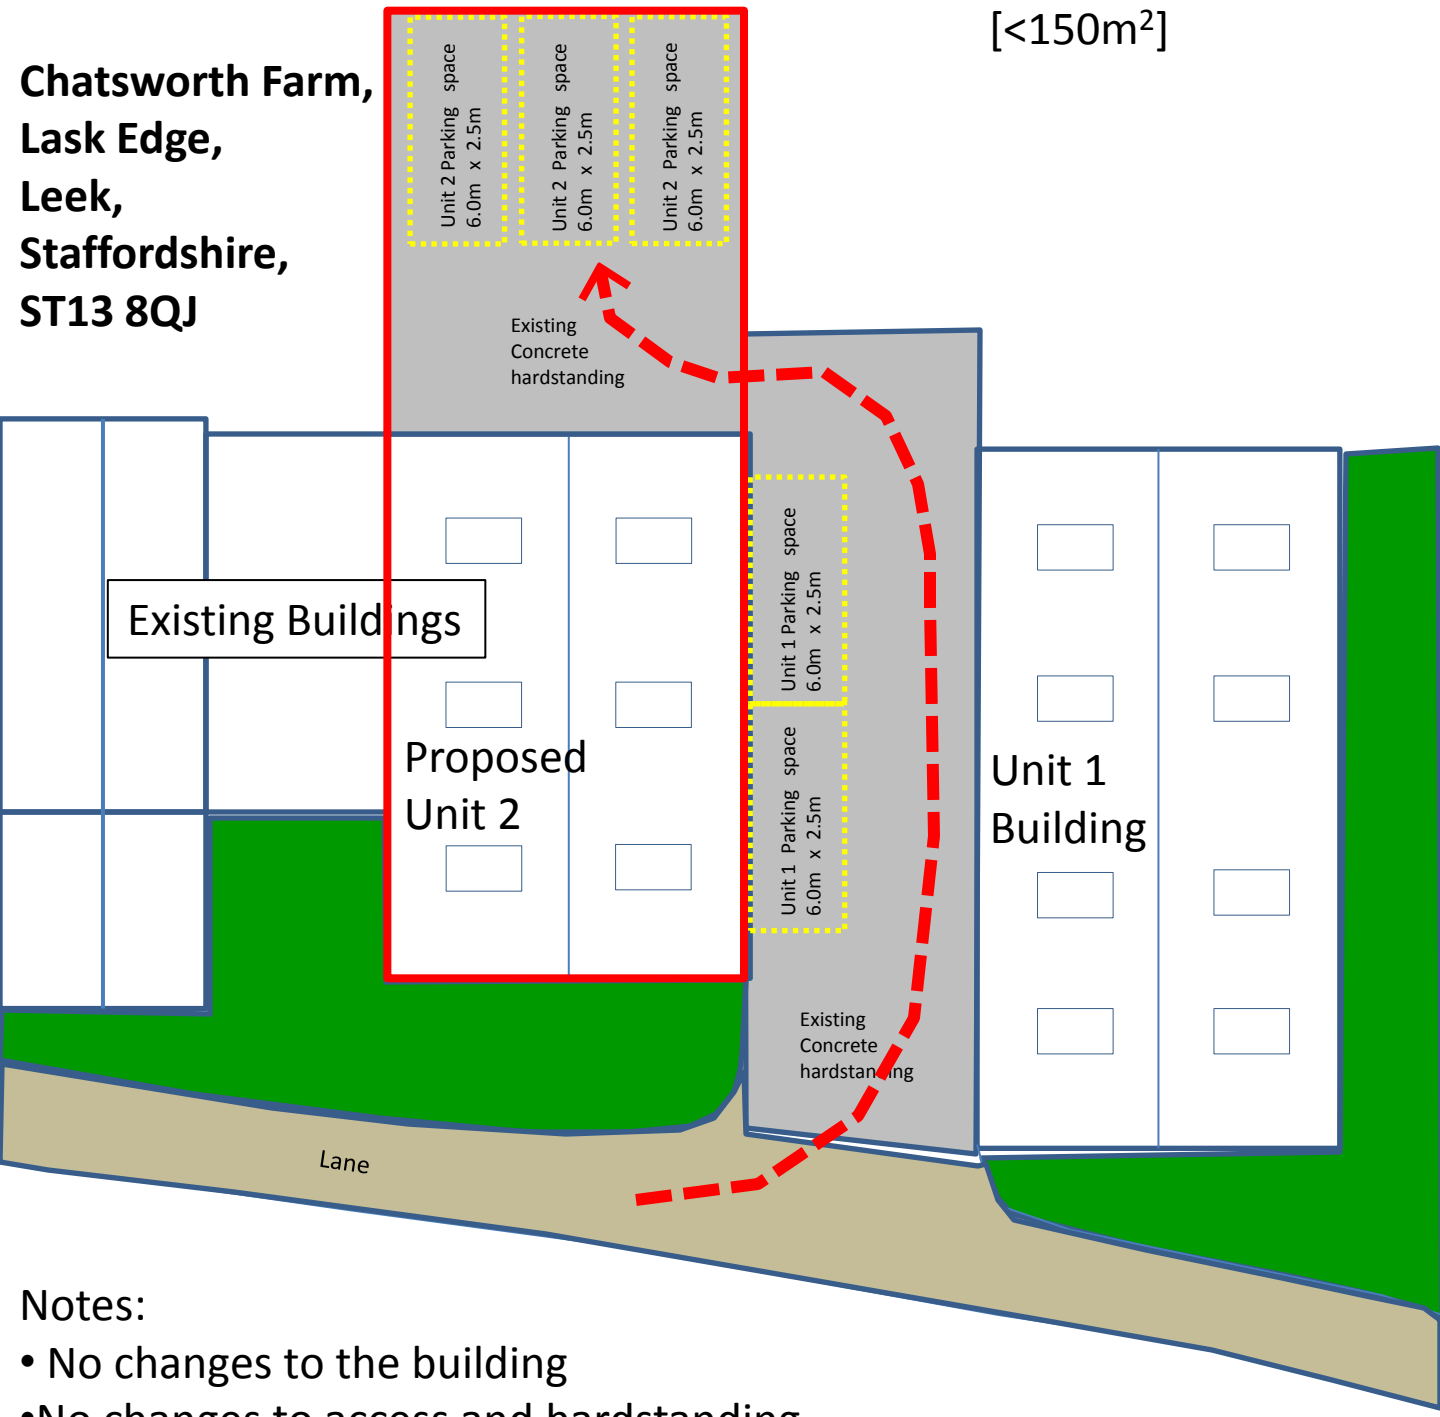

Notes:

- No changes to the building
- No changes to access and hardstanding
- No changes to drainage
- Ample room for parking 2 to 3 cars
- Change of Use only

Note:
Building area is 130m2
So less than 150m2 therefore 'Prior Approval' is not required.

Scale 1:200 @ A4