
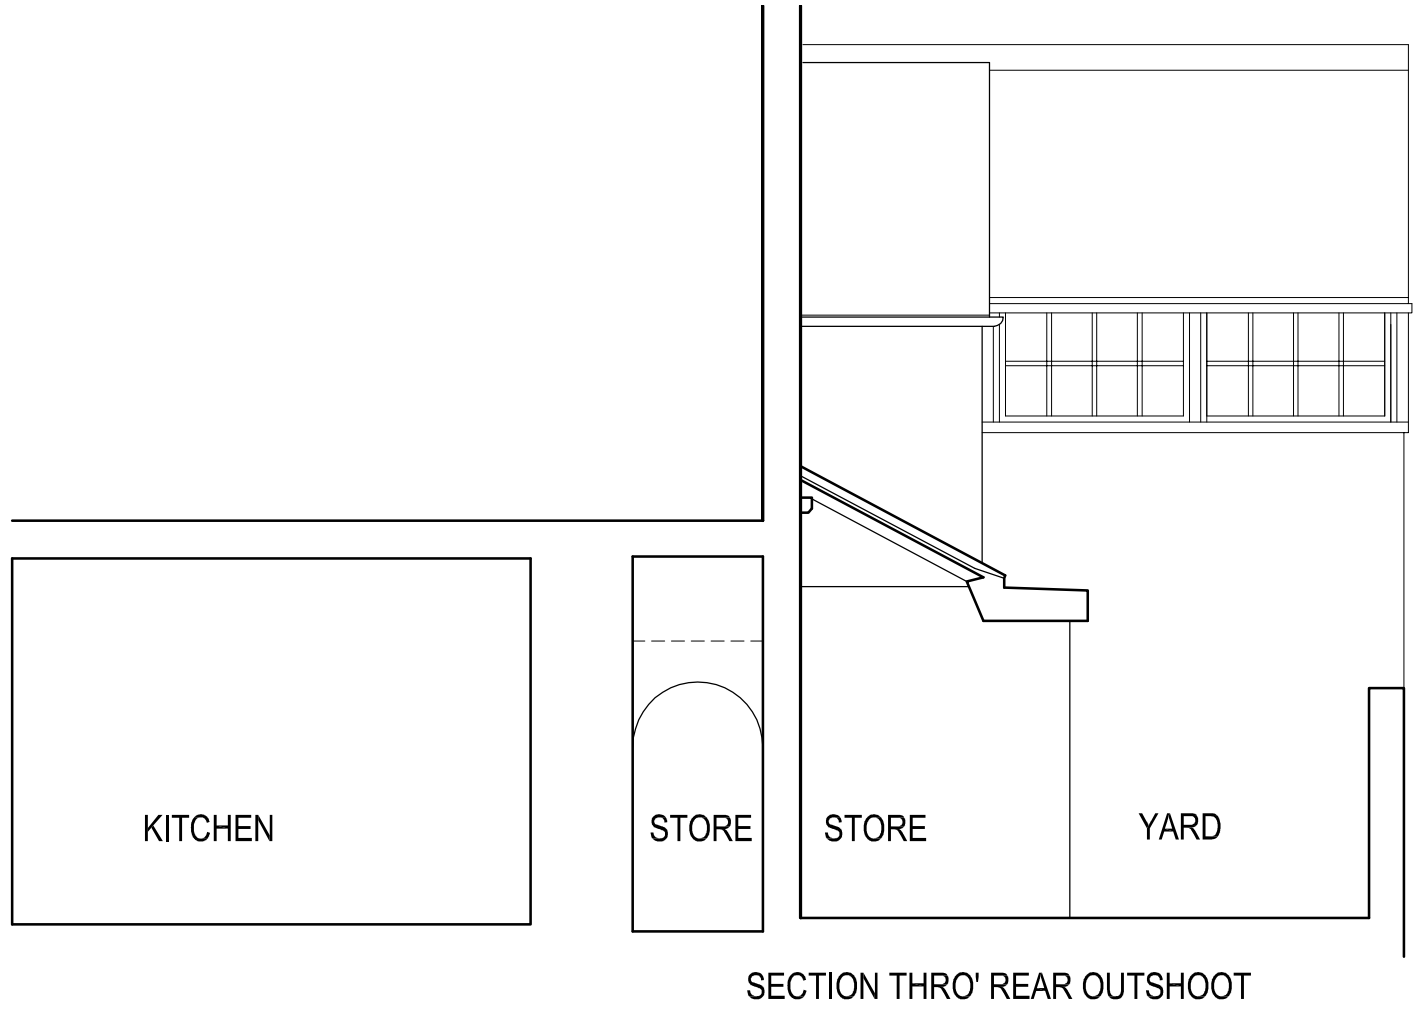


SECTION THRO' REAR OUTSHOOT

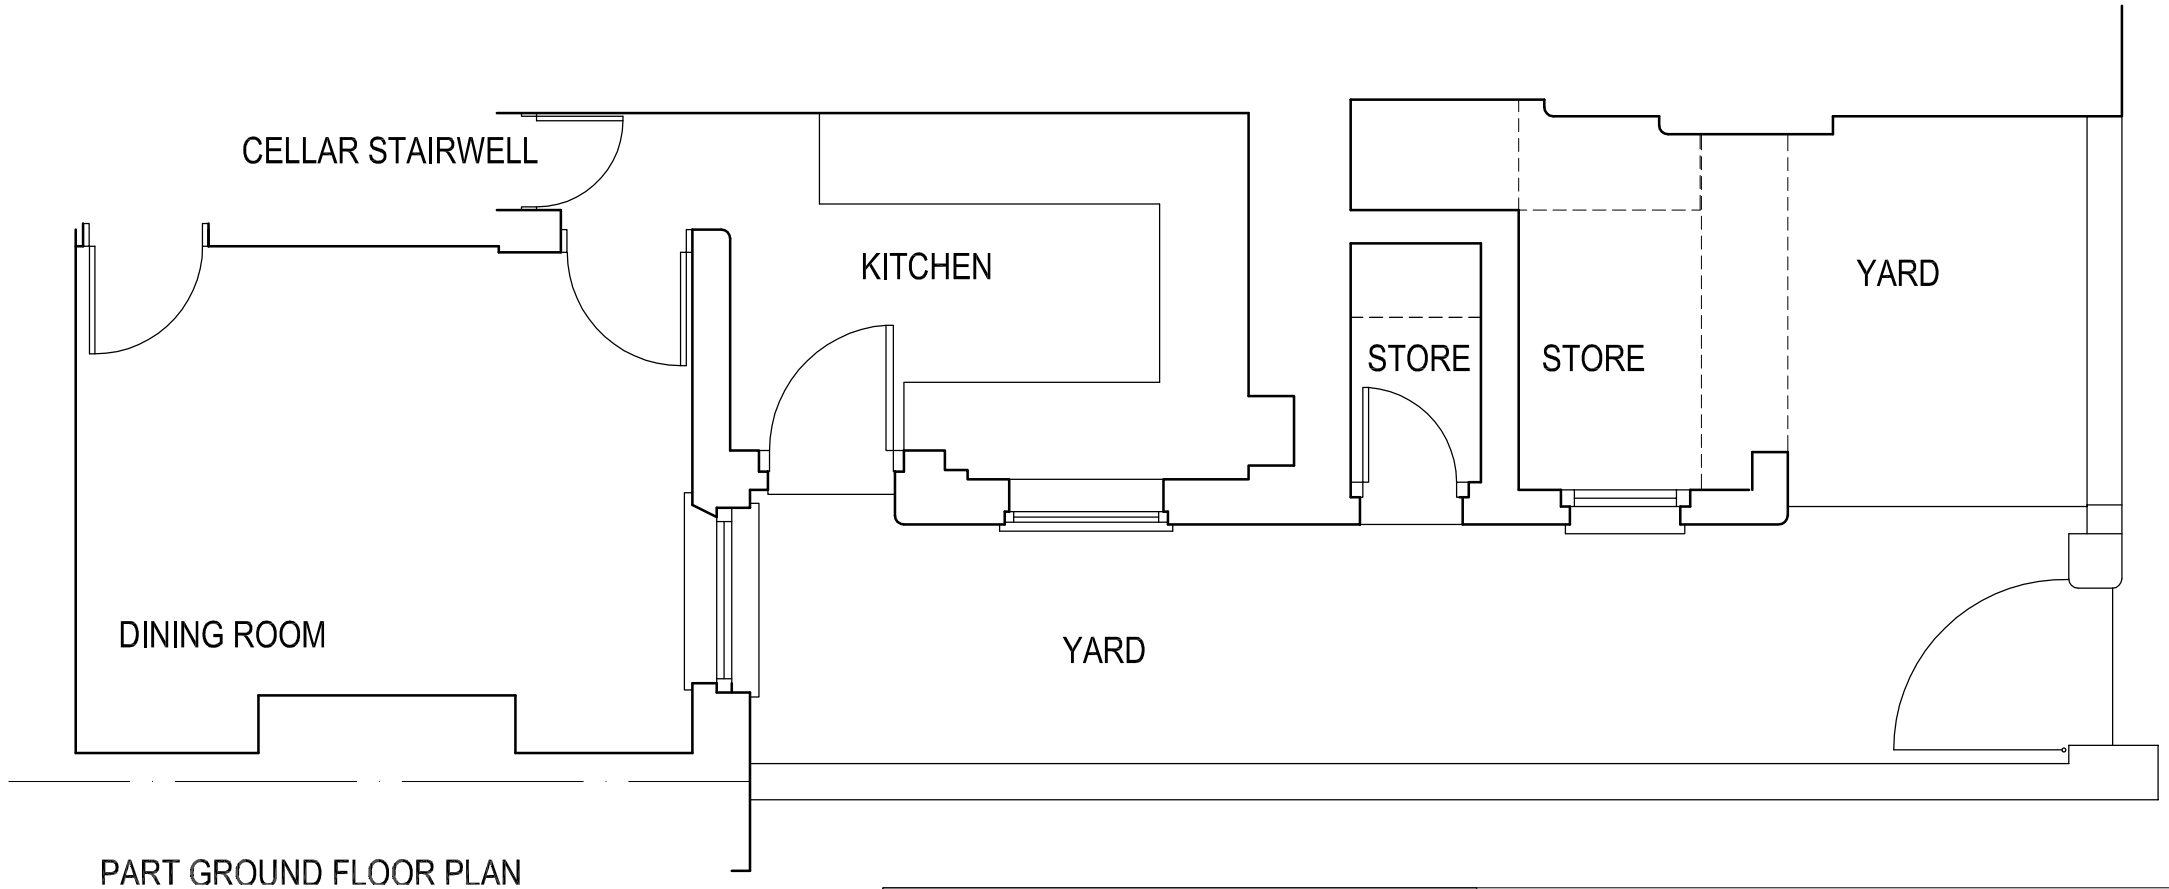

PART GROUND FLOOR PLAN

0 1 2 3m

Revisions

. . .

job	29A Queen St, Leek Extension and Alterations		
title	Plan & Section as Existing		
date 16.05.17	scale 1/50 @ A3	dwg. no. 29AQS-01	rev. .

Ian Ankers architecture
Building and Design Consultants
Ryecroft Farm, Rushton Spencer, Macclesfield, SK11 0RP
t 01260 546944
e ian@ianankers.co.uk
w www.ianankers.co.uk