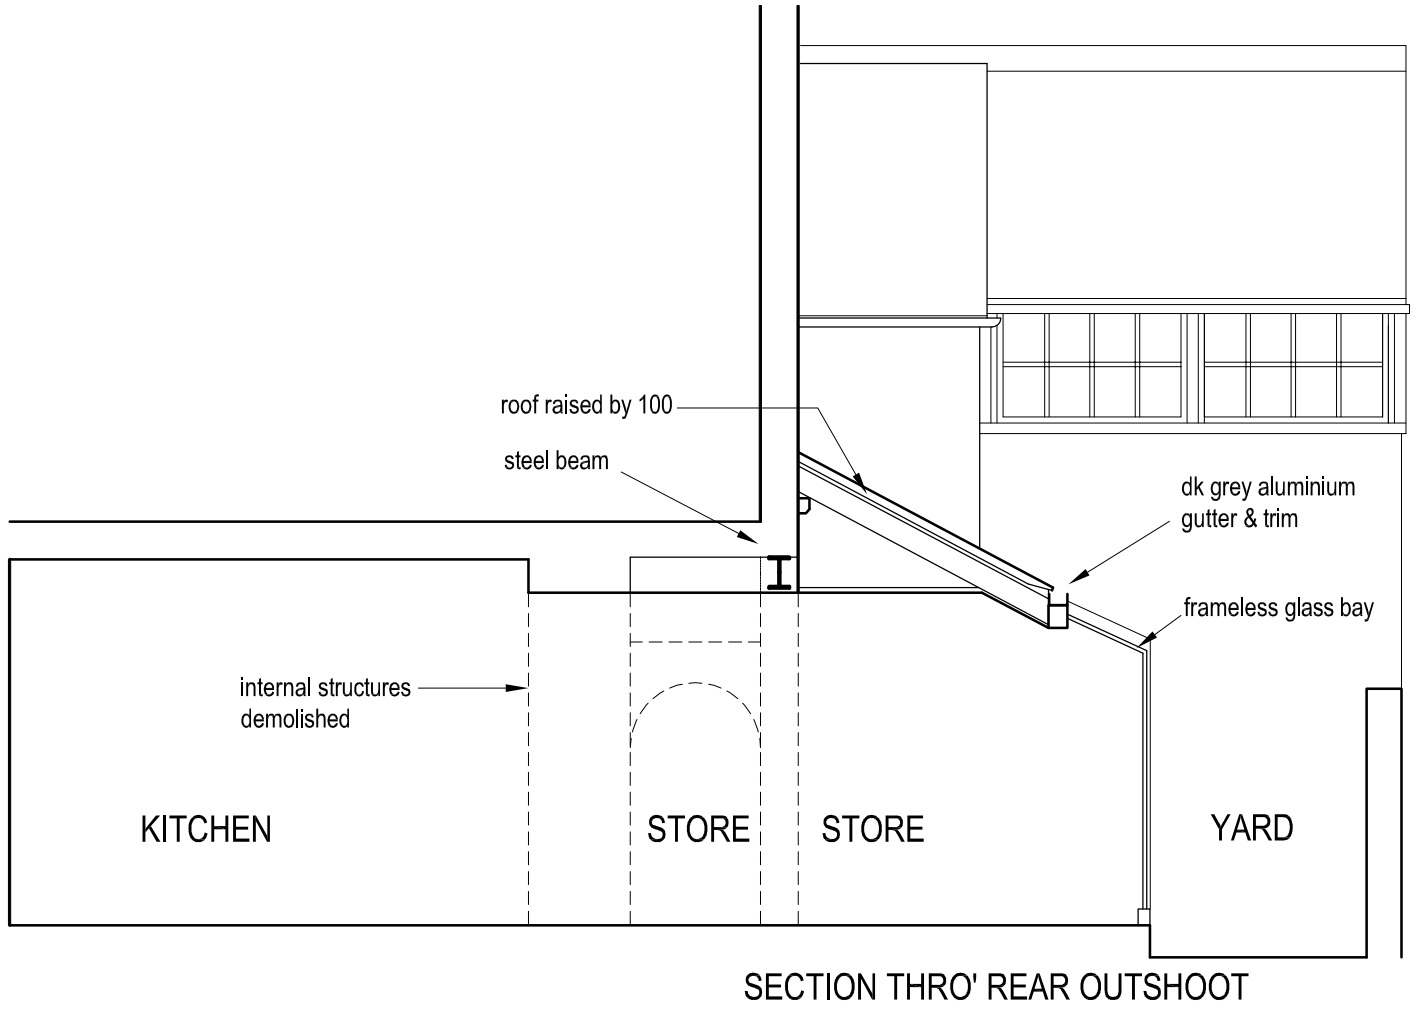

SECTION THRO' REAR OUTSHOOT

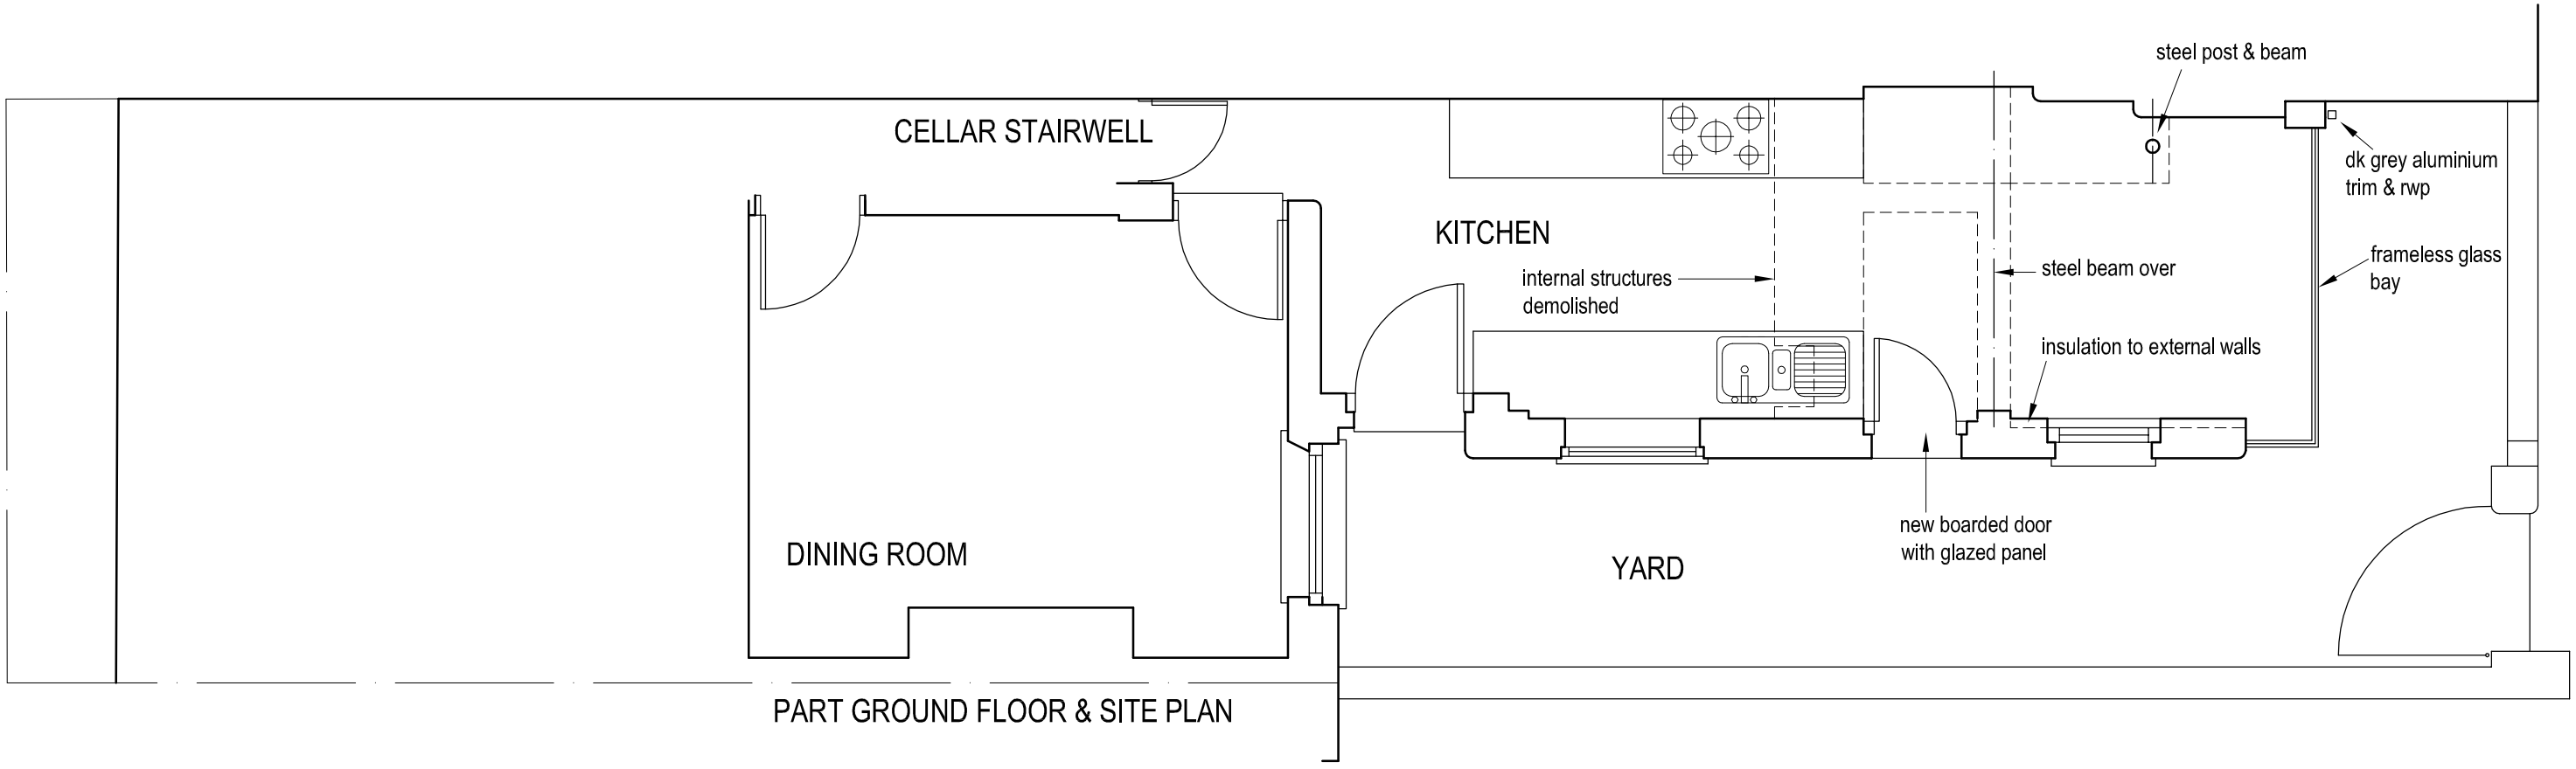

PART GROUND FLOOR & SITE PLAN

Revisions

A	External door rev	22.05.17

0 1 2 3m

job 29A Queen St, Leek
Extension and Alterations

title Plan & Section as Proposed

date 16.05.17 scale 1/50 @ A3 dwg. no. 29AQS-03 rev. A

Ian Ankers architecture
Building and Design Consultants
Ryecroft Farm, Rushton Spencer, Macclesfield, SK11 0RP
t 01260 546944
e ian@ianankers.co.uk
w www.ianankers.co.uk