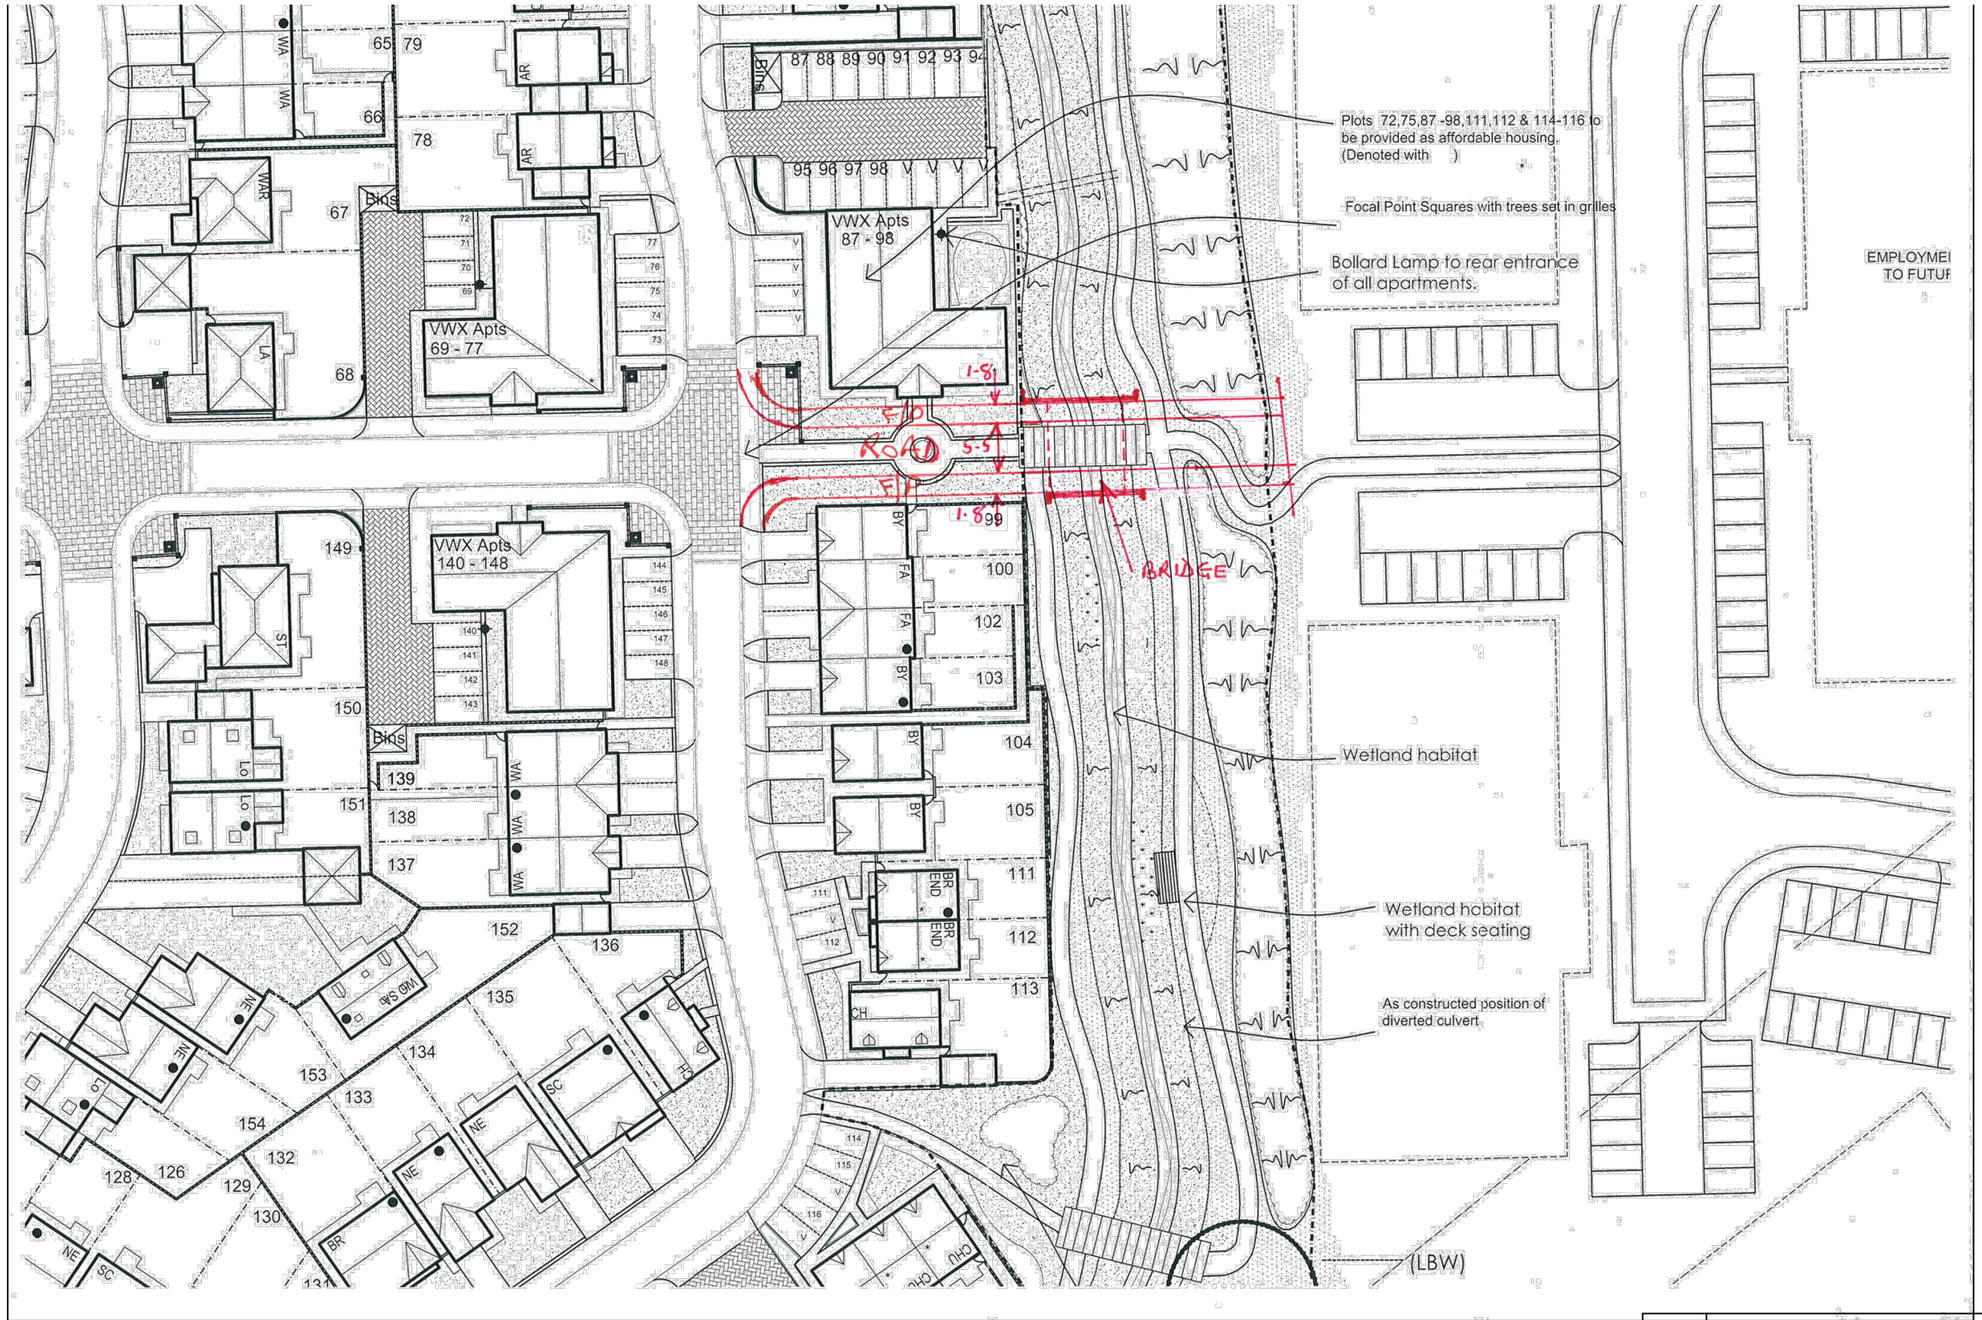

Cheddleton Way, Leek	DATE.	DRAWN	CHECKED	SCALE	DWG NO.	REVISION
Schematic of Proposed Bridge Crossing				1:500	845/PH2/01	

Wainhomes (NW) Limited
Cedarwood 2,
Kelvin Close, Birchwood,
Warrington. WA3 7PB
Tel 01925 859650
Fax 01925 859652