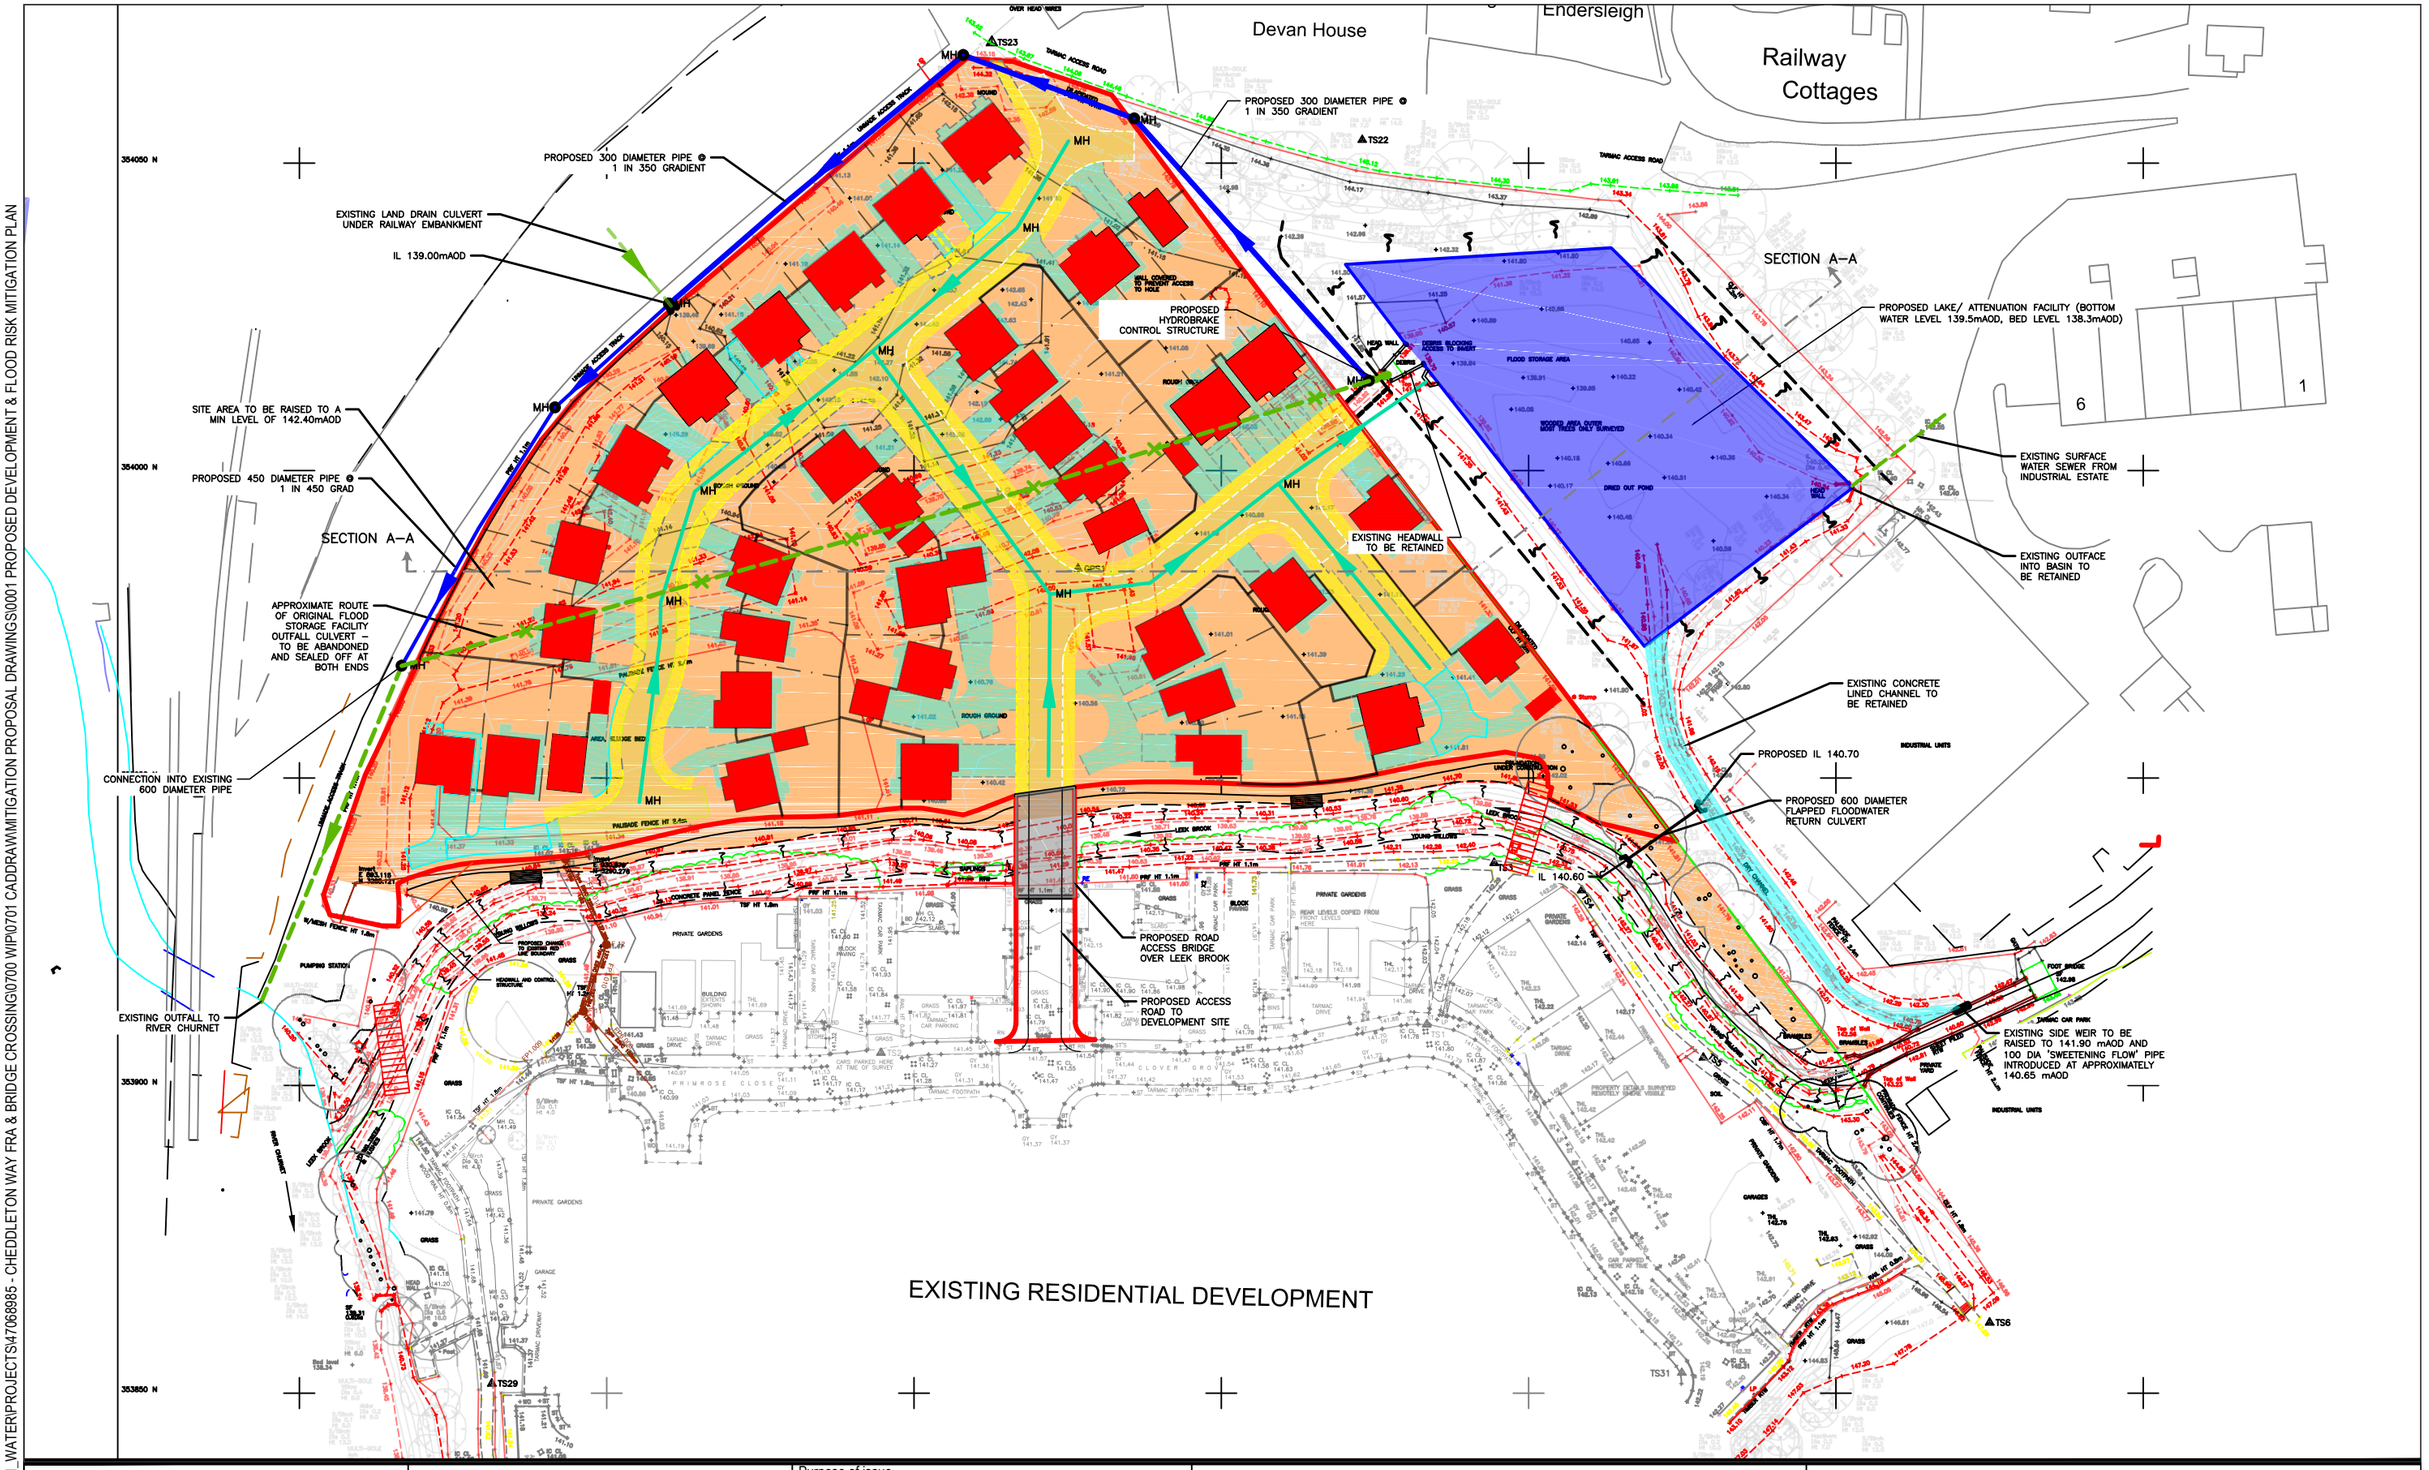

Plot Date : 04 August 2014 17:15:45
File Name : \\CH-WIP-001\CH_WATER\PROJECTS\47068985 - CHEDDLETON WAY FRA & BRIDGE CROSSING\0700 WIP\0701 CADDRAW\MITIGATION PROPOSAL DRAWINGS\0001 PROPOSED DEVELOPMENT & FLOOD RISK MITIGATION PLAN

Project Title: CHEDDLETON WAY DEVELOPMENT FLOOD RISK ASSESSMENT	Drawing Title: PROPOSED DEVELOPMENT PLAN FLUVIAL AND SURFACE WATER FLOOD RISK MITIGATION PROPOSALS	Purpose of issue: DRAFT FOR COMMENT			
		Designed: CB	Drawn: AM	Checked: CB	Approved:
		Date: 16/07/2014			
Client: WAINHOMES (North West) Ltd		Suitability: DRAFT			
		Scale @ A3: 1:1000			

THIS DOCUMENT HAS BEEN PREPARED PURSUANT TO AND SUBJECT TO THE TERMS OF URS' APPOINTMENT BY ITS CLIENT. URS ACCEPTS NO LIABILITY FOR ANY USE OF THIS DOCUMENT OTHER THAN BY ITS ORIGINAL CLIENT OR FOLLOWING URS' EXPRESS AGREEMENT TO SUCH USE, AND ONLY FOR THE PURPOSES FOR WHICH IT WAS PREPARED AND PROVIDED.

Drawing Number: CHWY_URS_XX_XX_DR_DR_00001
Rev:

URS Infrastructure & Environment UK Limited
ROYAL COURT, BASIL CLOSE
CHESTERFIELD
DERBYSHIRE, S41 7SL
Tel:+44 (0) 1246 209 221
Fax:+44 (0) 1246 209 229
www.ursglobal.com