Copyright of this drawing is vested in the Architect and it must not be copied or reproduced without consent. Figured dimensions only are to be taken from this drawing. All contractors must visit the site and be responsible for taking and checking all dimensions relative to their work. Hulme Upright Ltd are to be advised of any variation between drawings and site conditions.
DO NOT SCALE OFF THIS DRAWING ..... IF IN DOUBT ASK

Rev	Drawn	Comments	Date

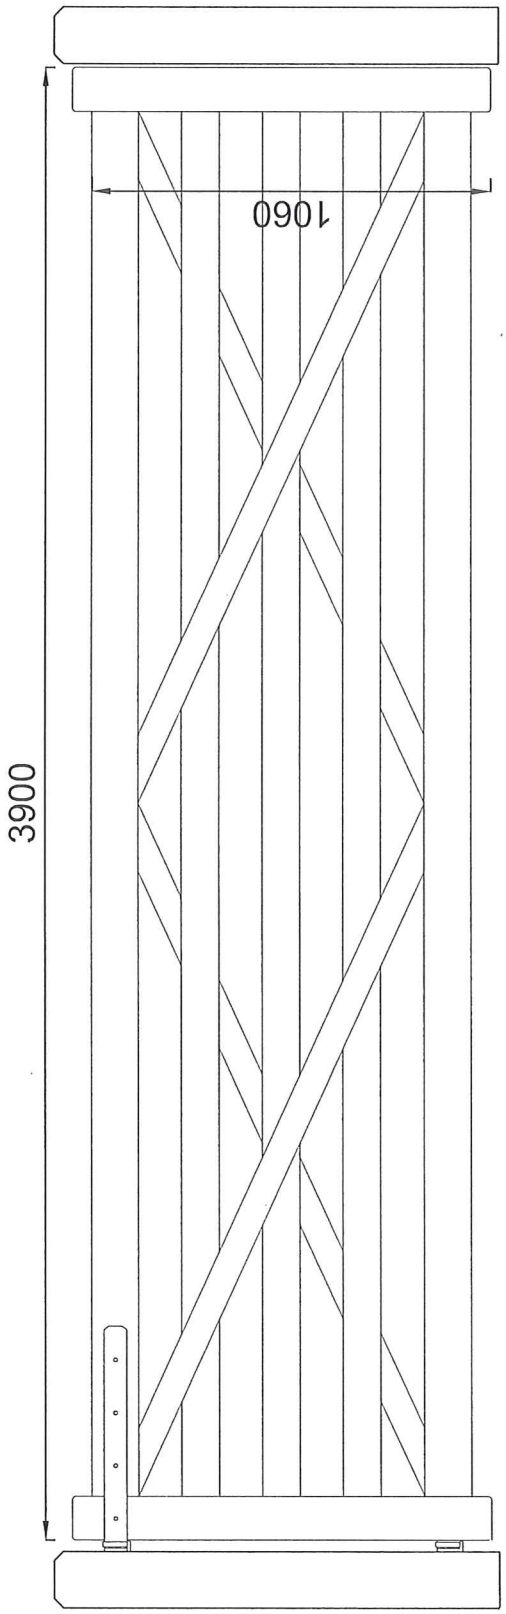

Proposed Elevation of 1:20
Timber 5 Bar Gate

09/01015/ 2 6 OCT 2009 - SMP

Client	Mrs C J Chesters	Status	Planning
Project	Proposed New Gated Entrance & Driveway and	Date	28 10 09
Title	Elevation of Proposed Gate	Scale @A4	1:20
Project No	Drawing No	Drawn	IS
20614	AC(0)01	Checked	

hulmeupright
Highpoint
Festival Park
Hanley
Stoke-on-Trent
ST1 5SH
MANCHESTER
STOKE-ON-TRENT
Tel 01782 208600
Fax 01782 206080
Email arch@hulmeupright.co.uk
www.hulmeupright.co.uk
architects townplanners interiordesigners cdmcoordinators landscape architects

File Ref: H1