


SANDYBROOK HOUSE

SITE PLAN - INDICATIVE LAYOUT

Revision A - change to site boundary & house relocated

Scale- 1:200 **Date: 11/05/2017**

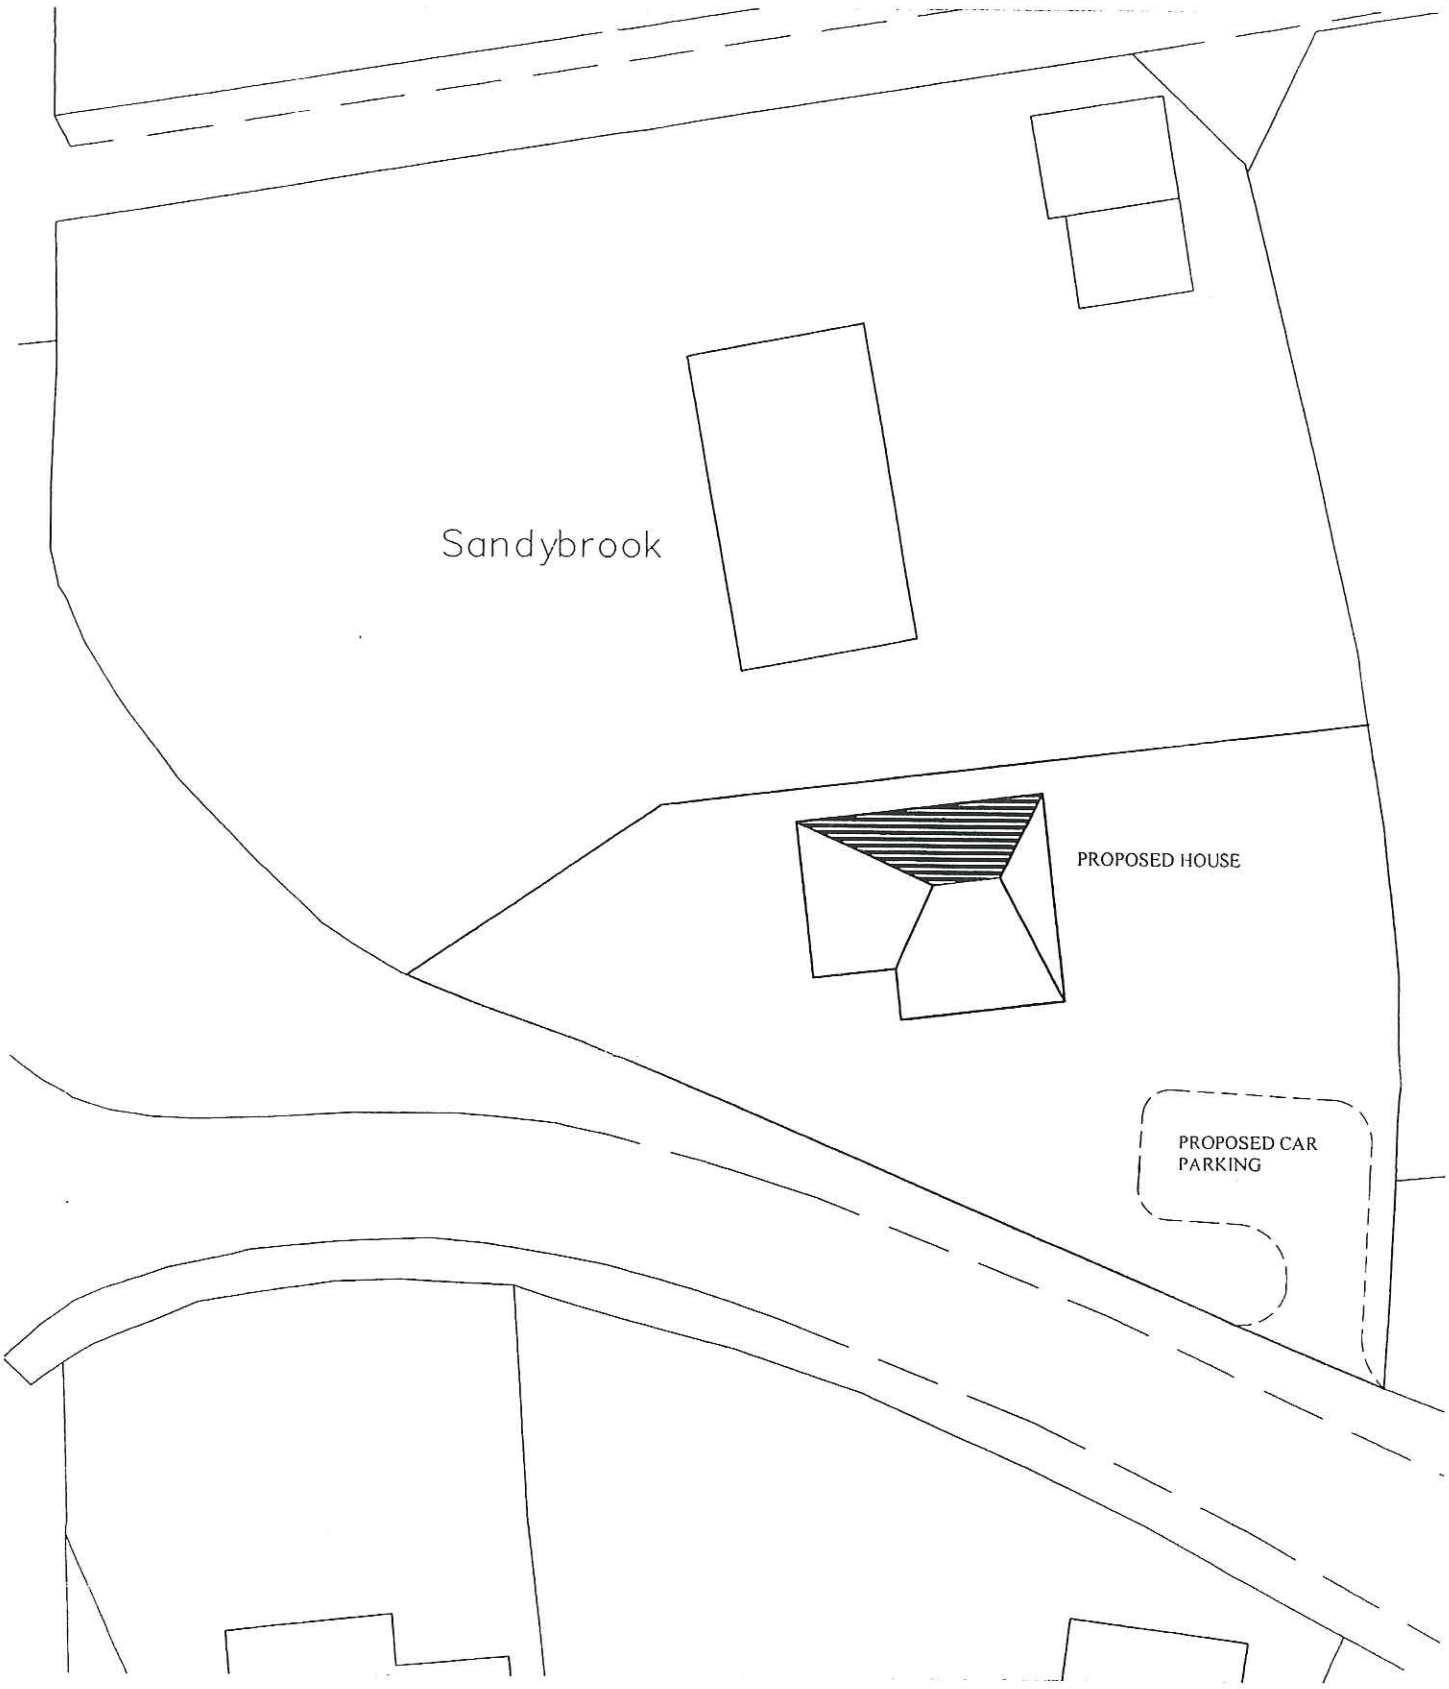

Ordnance Survey (c) Crown Copyright 2011. All rights reserved. Licence number 100020449

SANDYBROOK HOUSE, BIRCHALL, LEEK
LOCATION PLAN

Revision C - 11/5/2017

Scale - 1:1250

Paper size: A4