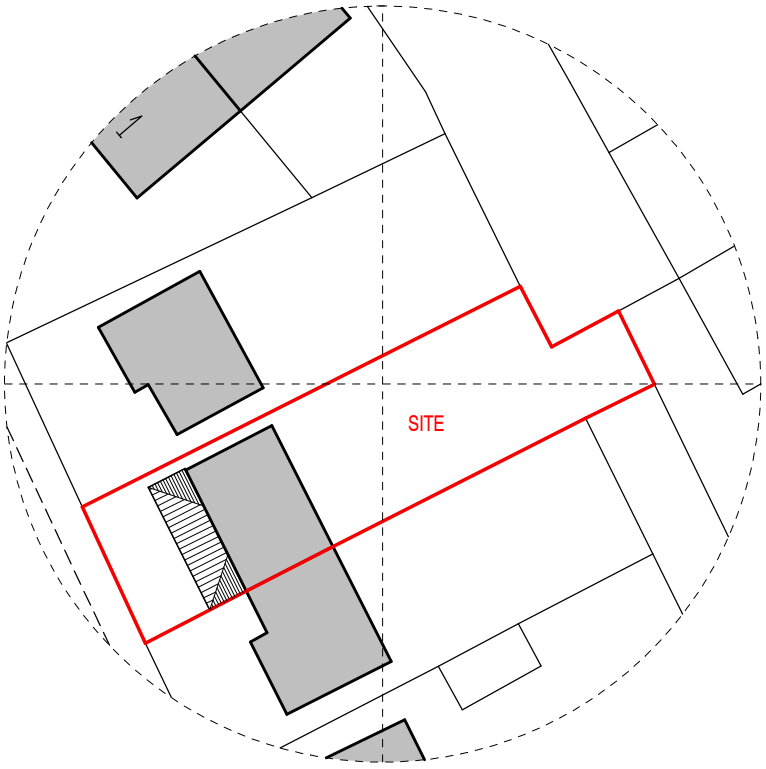

Block Plan
Scale 1:500

© Crown Copyright 2009. All rights reserved.
Licence number 100020449.



scale bar @ 1:500

Mr & Mrs F. Caligiuri

PROPOSED ADDITION OF PITCHED ROOF TO FRONTAGE OF
5 THE MEADOWS,
ENDON,
STAFFORDSHIRE,
ST9 9BG.

BLOCK PLAN

Date	Sheet	Scale
OCTOBER 2009	A4	1:500
Drg No.	Rev.	Drawn
2009-1668-04	-	AB

Rev.

SAMMONS Architectural LIMITED
Chartered Institute of Architectural Technologists

10 Cawdry Buildings, Fountain Street, Leek. ST13 6JP
Telephone + Fax 01538 386002
E-mail: info@sammonsltd.co.uk

This drawing is copyright. Do not scale.
All dimensions must be checked prior to commencement.