Copyright of this drawing is vested in the Architect and it must not be copied or reproduced without consent. Figured dimensions only are to be taken from this drawing. All contractors must visit the site and be responsible for taking and checking all dimensions relative to their work. Hewitt&Carr Architects Ltd are to be advised of any variation between drawings and site conditions.
CLIENTS ARE ADVISED TO CLARIFY DIMENSIONS WITH THE ARCHITECT PRIOR TO SETTING OUT AND NOT TO SCALE FROM THE DRAWING

Rev.	Drawn	Comments	Date

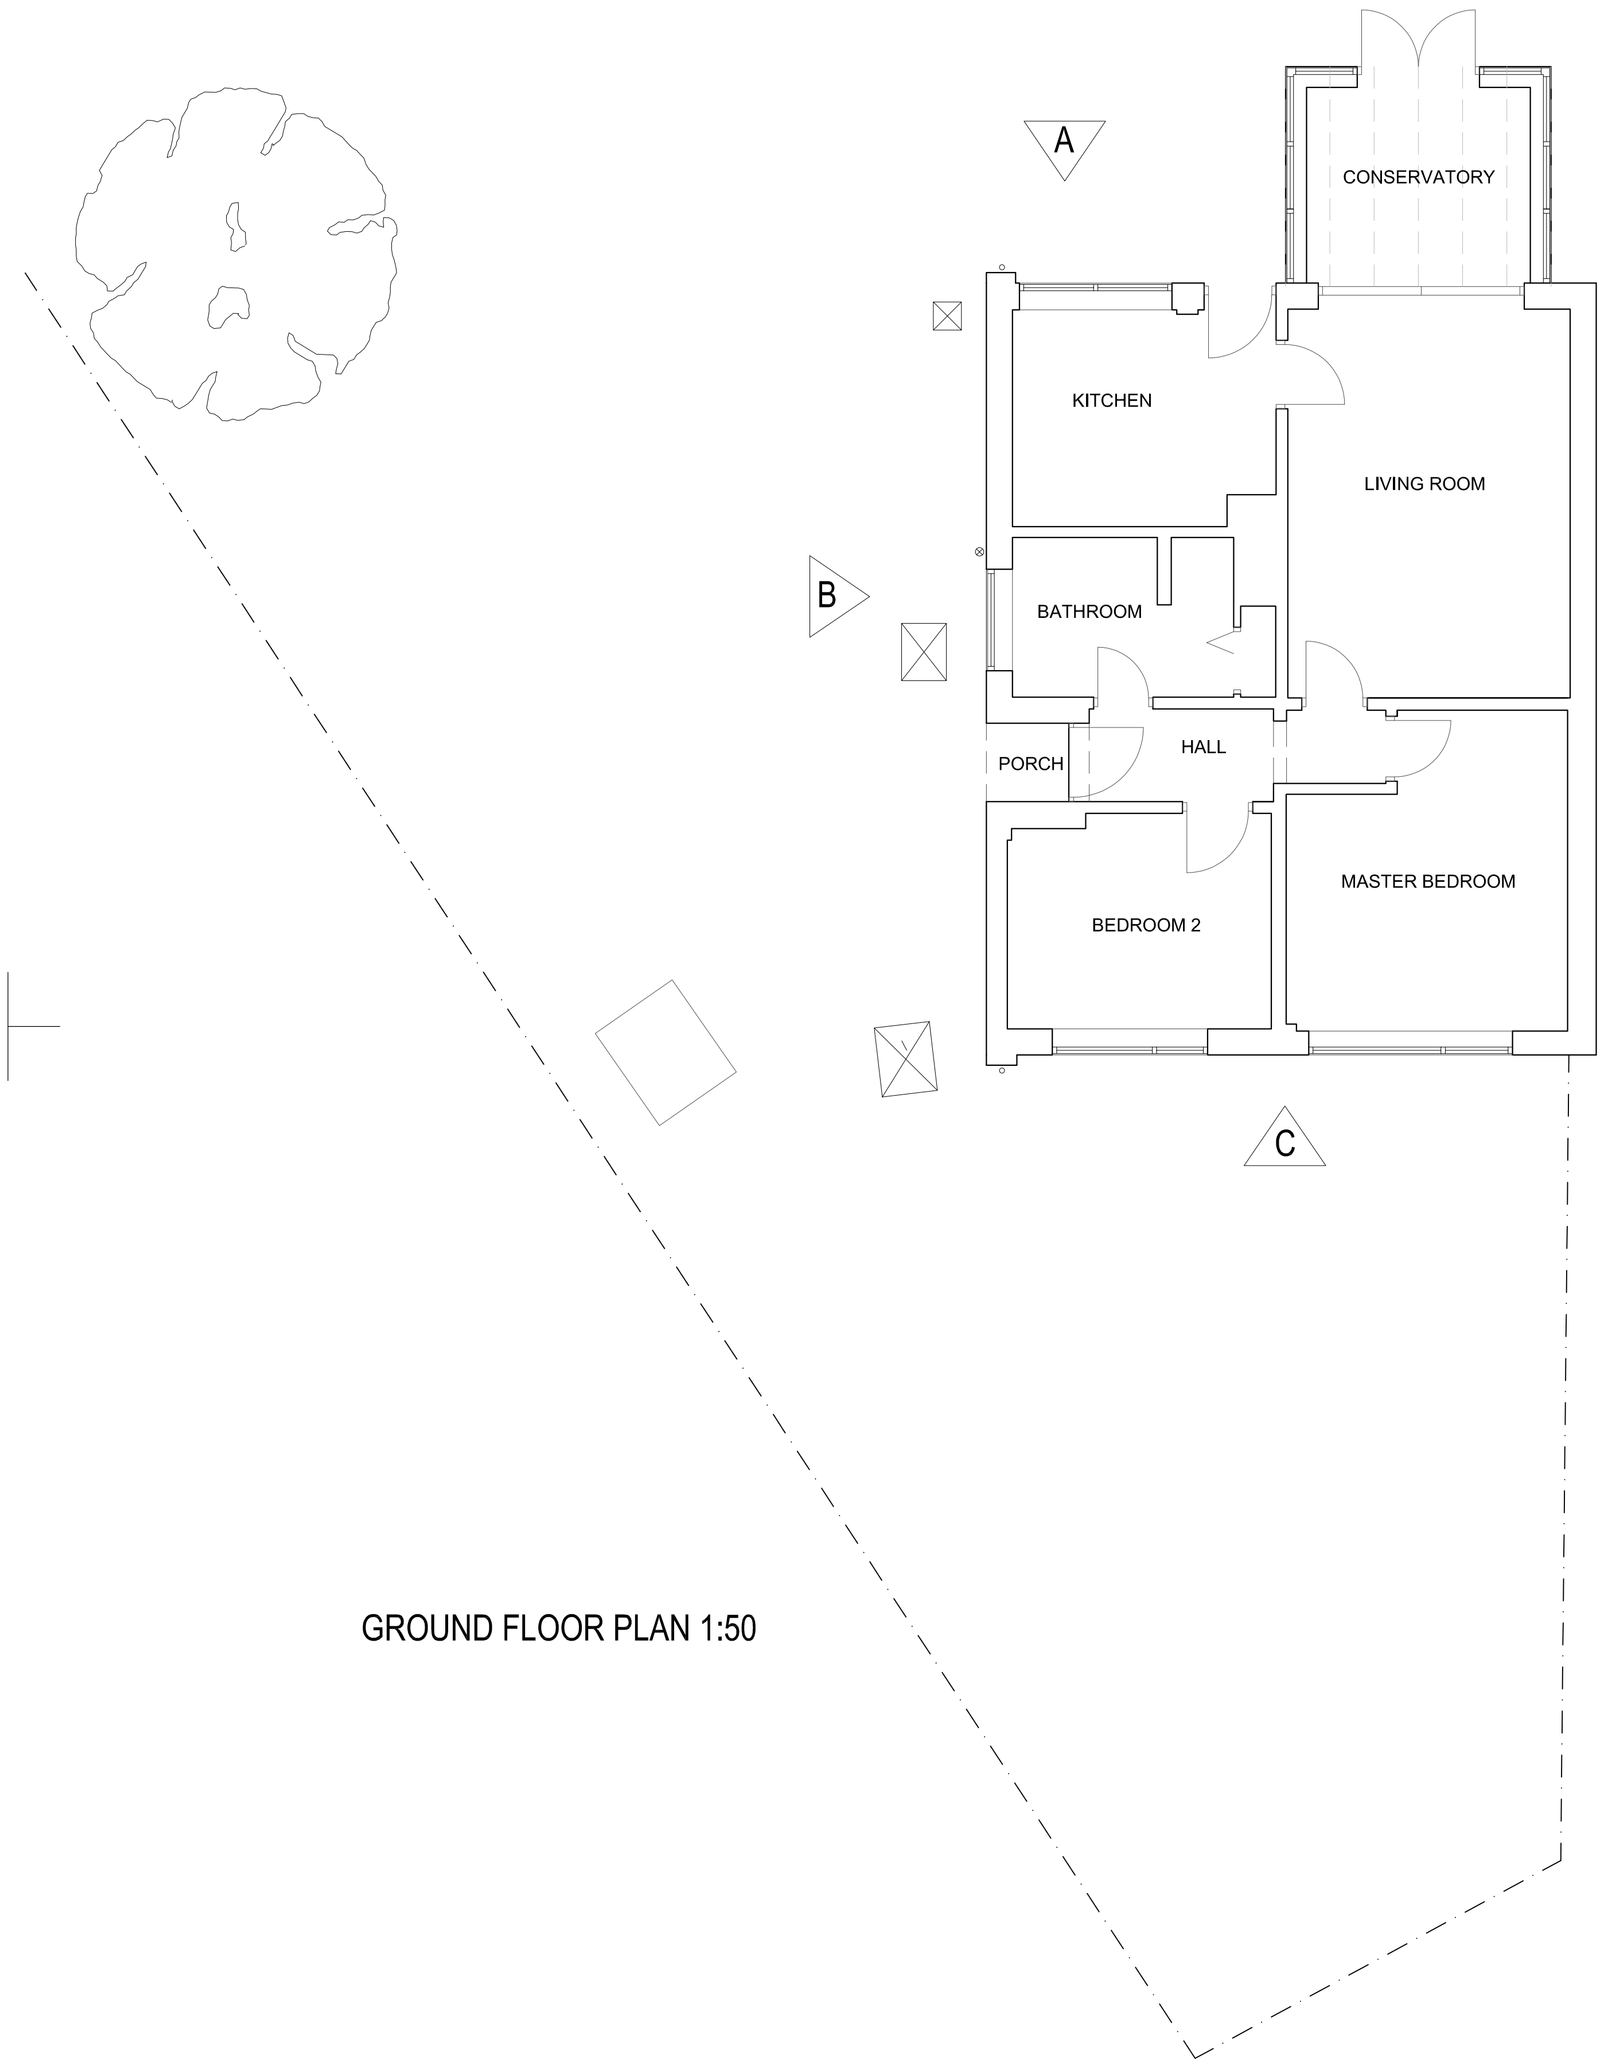

GROUND FLOOR PLAN 1:50



ELEVATION A 1:50

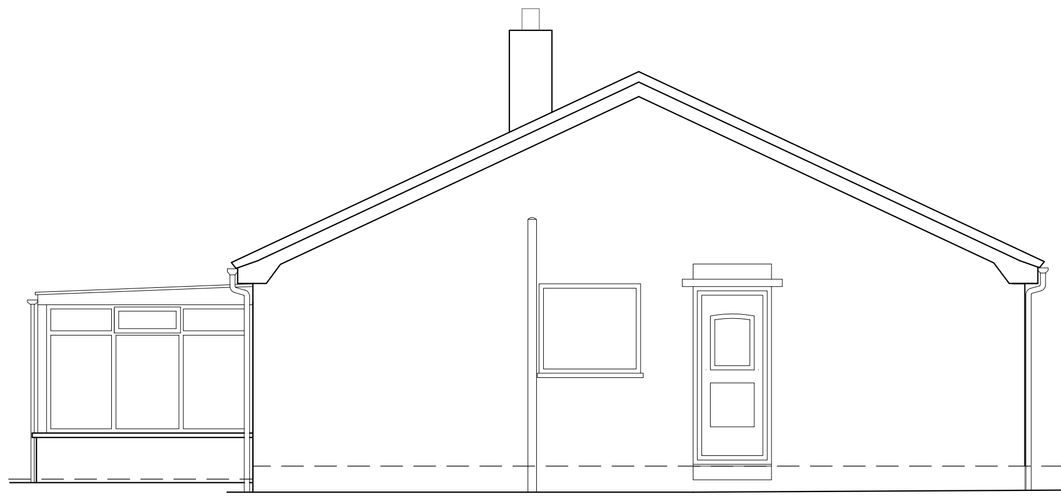

ELEVATION B 1:50

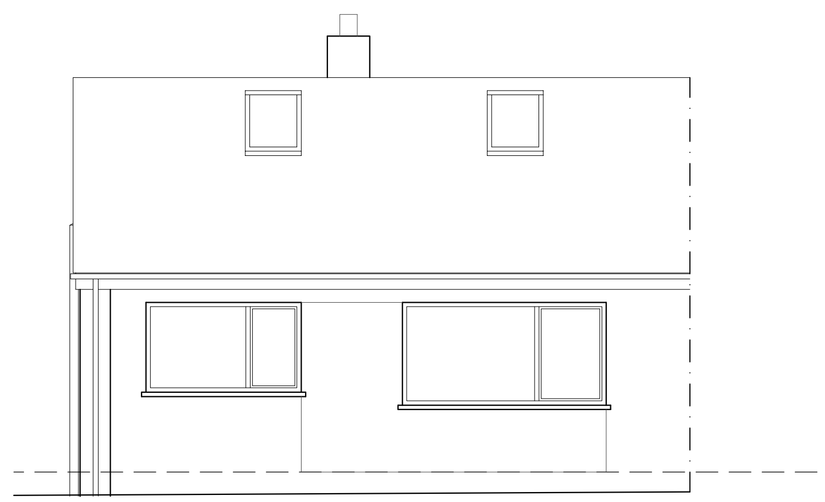

ELEVATION C 1:50

Ordnance Survey © Crown copyright 2017 All rights reserved. Licence number 100051789

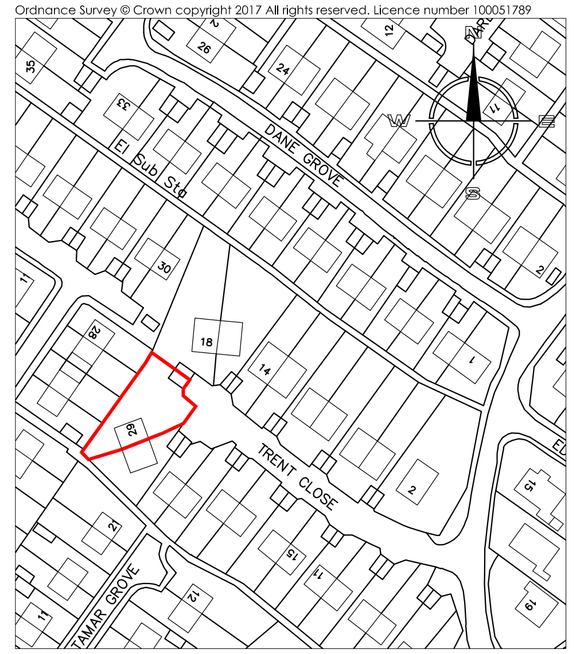

SITE LOCATION PLAN 1:1250

Hewitt&Carr Architects
A: 2-4 Cross Street I Cheadle I Staffordshire I ST10 1NP
T: 01538 756888
E: enquiries@hcarchitects.co.uk
W: www.hcarchitects.co.uk

Client
Mr & Mrs C Lockett

Project
Proposed side extension to form additional bedrooms

Title
Plan and Elevations as Existing

Status
SURVEY

Date May 2017 Drawn MJC

Scale @A1 As stated Checked

Project No 00637 Drawing No. AL(0)01 Rev

survey