

Copyright of this drawing is vested in the Architect and it must not be copied or reproduced without consent. Figured dimensions only are to be taken from this drawing. All contractors must visit the site and be responsible for taking and checking all dimensions relative to their work. Hewitt&Carr Architects Ltd are to be advised of any variation between drawings and site conditions.
DO NOT SCALE OFF THIS DRAWING.....IF IN DOUBT ASK

Rev.	Drawn	Comments	Date

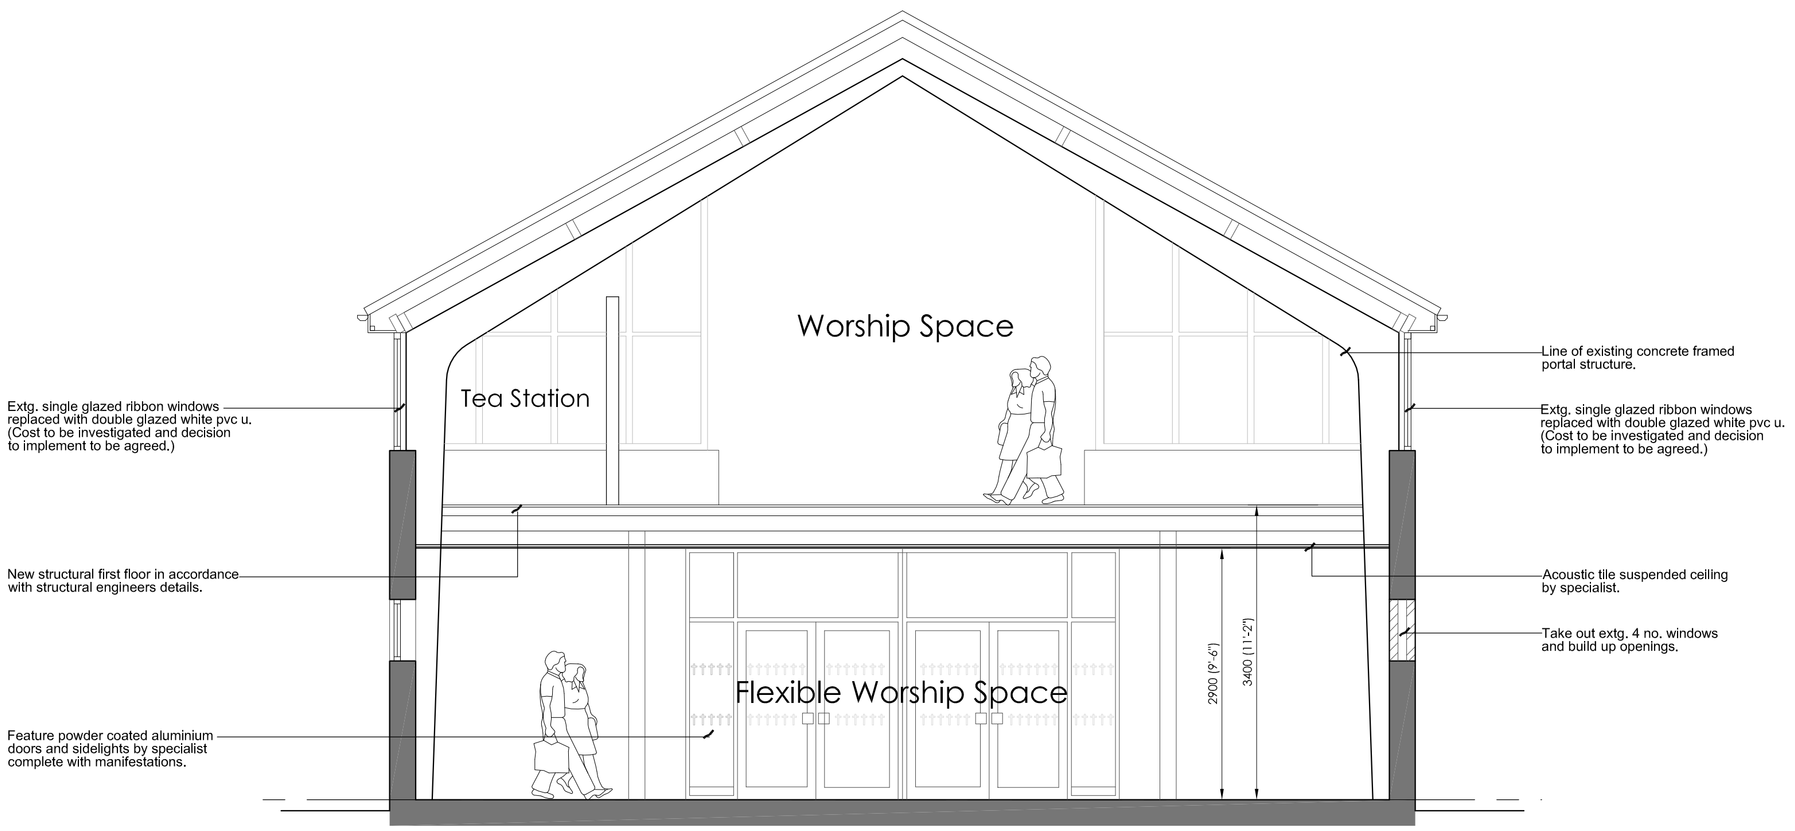

Cross - section A - A scale: 1:50 at A1

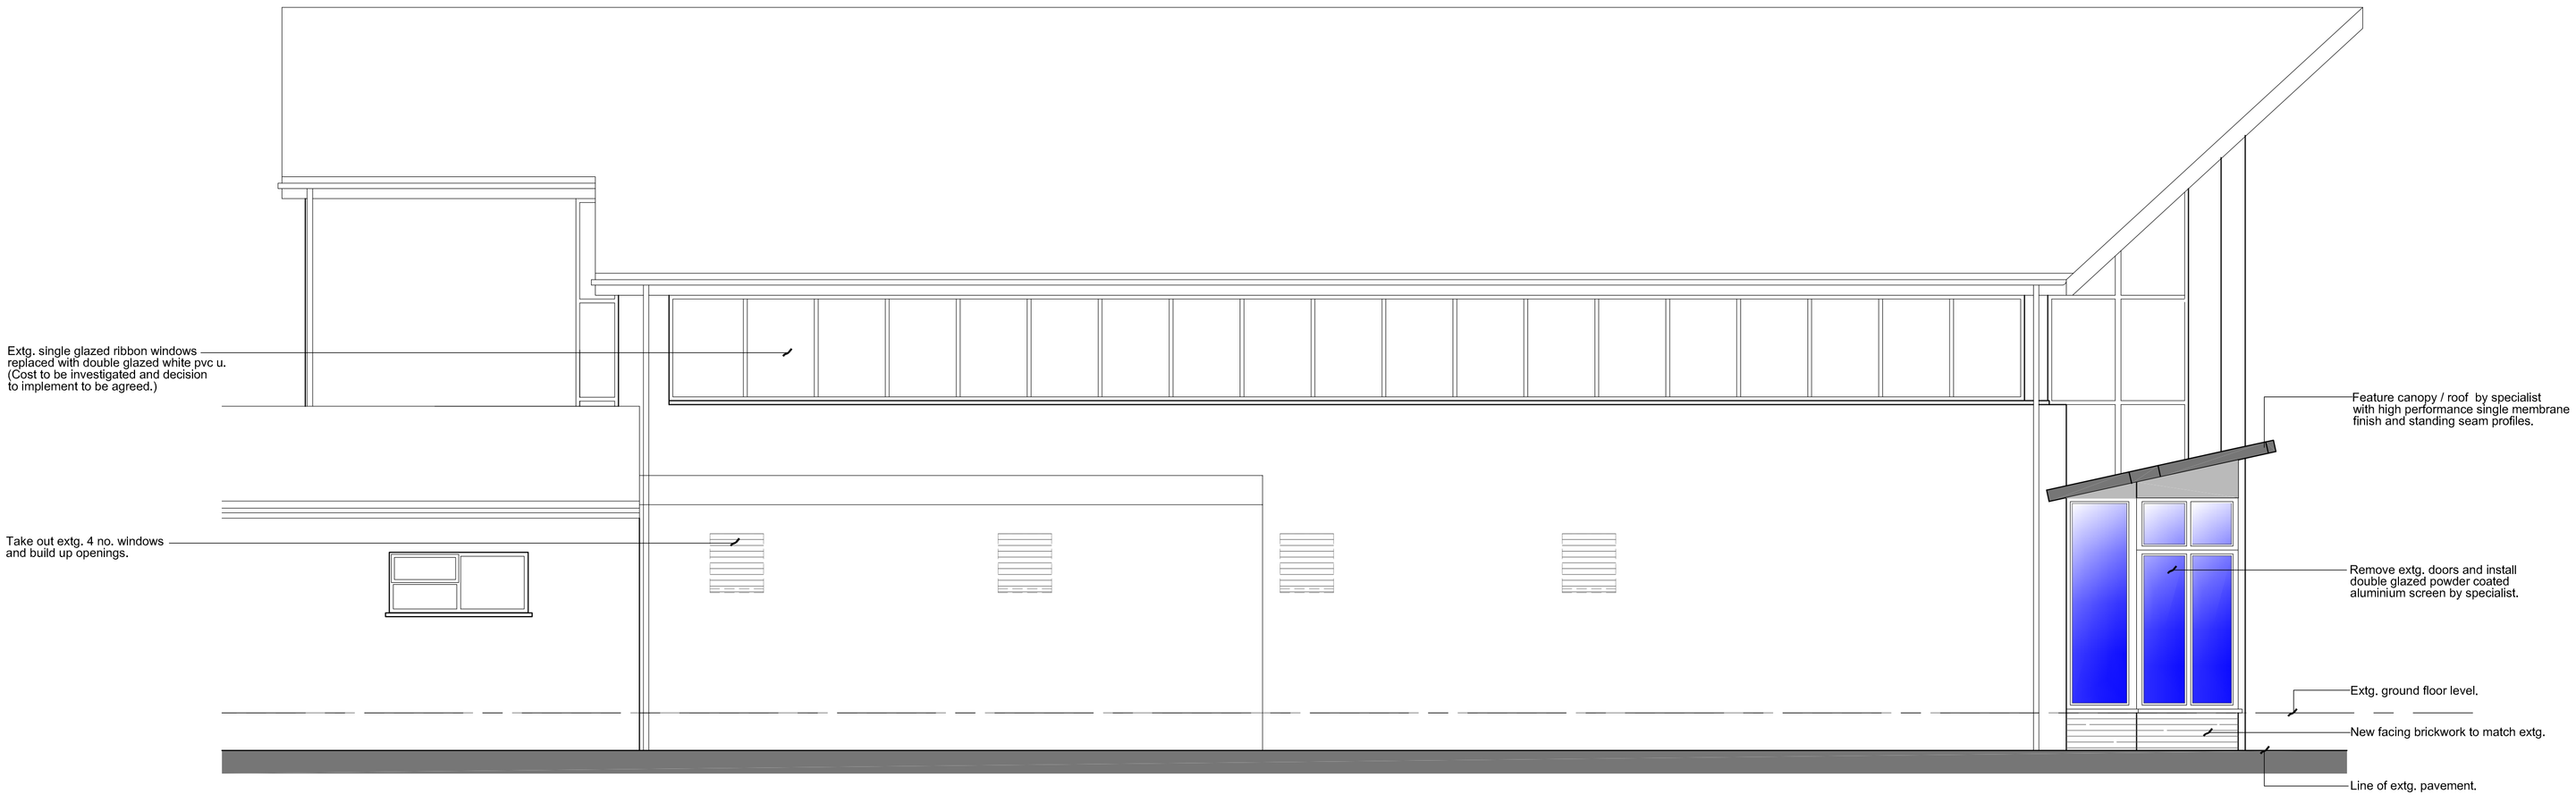

Side elevation scale: 1:50 at A1

SCHEME PROPOSAL DRAWING

Hewitt&Carr Architects
A: 2-4 Cross Street I Cheadle I Staffordshire I ST10 1NP
T: 01538 756888
E: enquiries@hcarchitects.co.uk
W: www.hcarchitects.co.uk

Client
Mr Farrington
Cheadle Methodist Church, ST10 1EE

Project
Proposed alterations to create first floor.

Title
Section A-A & Side Elevation

Status
CONSTRUCTION

Date Jan 2017 Drawn SM

Scale @A1 1:50 Checked

Project No 00523 Drawing No. AL(0)12 Rev

File Ref: H:\REF