Land Registry Official copy of title plan

Title number **SF531180**
Ordnance Survey map reference **SJ8858NW**
Scale **1:1250**
Administrative area **STAFFORDSHIRE**
MOORLANDS

©Crown Copyright. Produced by Land Registry. Reproduction in whole or in part is prohibited without the prior written permission of Ordnance Survey. Licence Number 100026316.

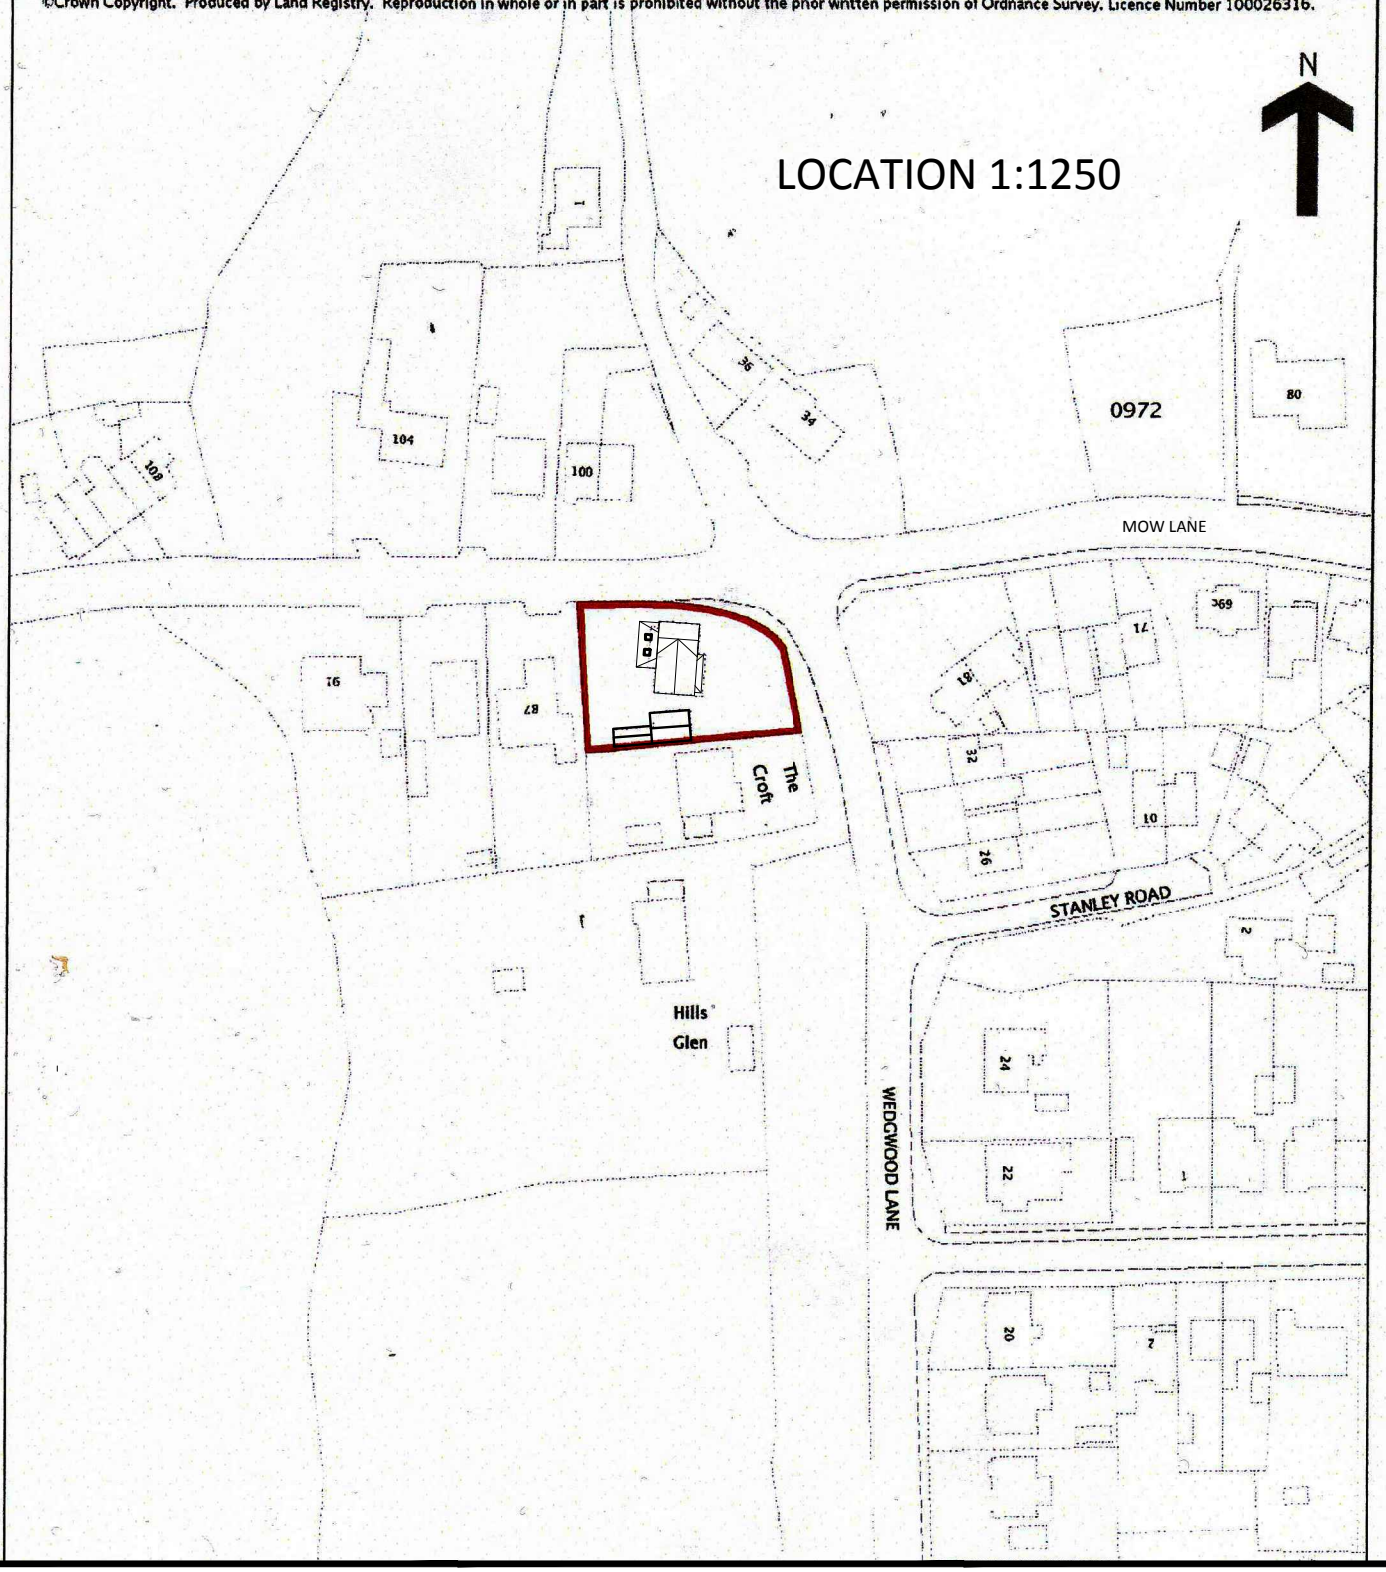

Client & Address	Drawing	Job	Sheet
Mr DOORBAR LINDEN LEA WEDGWOOD LANE GILLOW HEATH STAFFORDSHIRE ST8 6RL	EXTENSION OF EXISTING GARAGE INTO HABITABLE ROOM LOCATION	MJC-DOO-17	02
		Date 10-06-2017	
		Scale 1:1250 on A4	