SITE PLAN 1:100

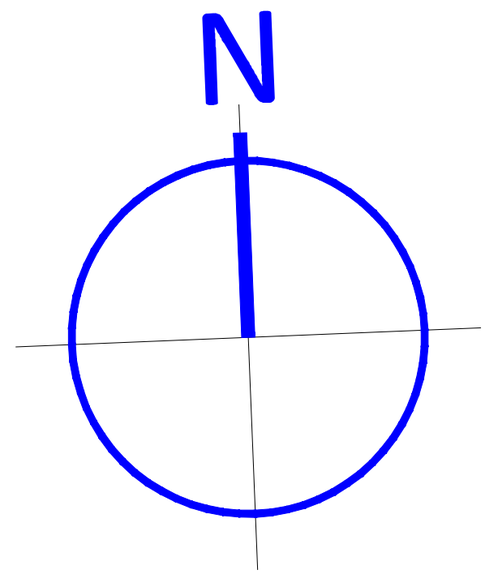

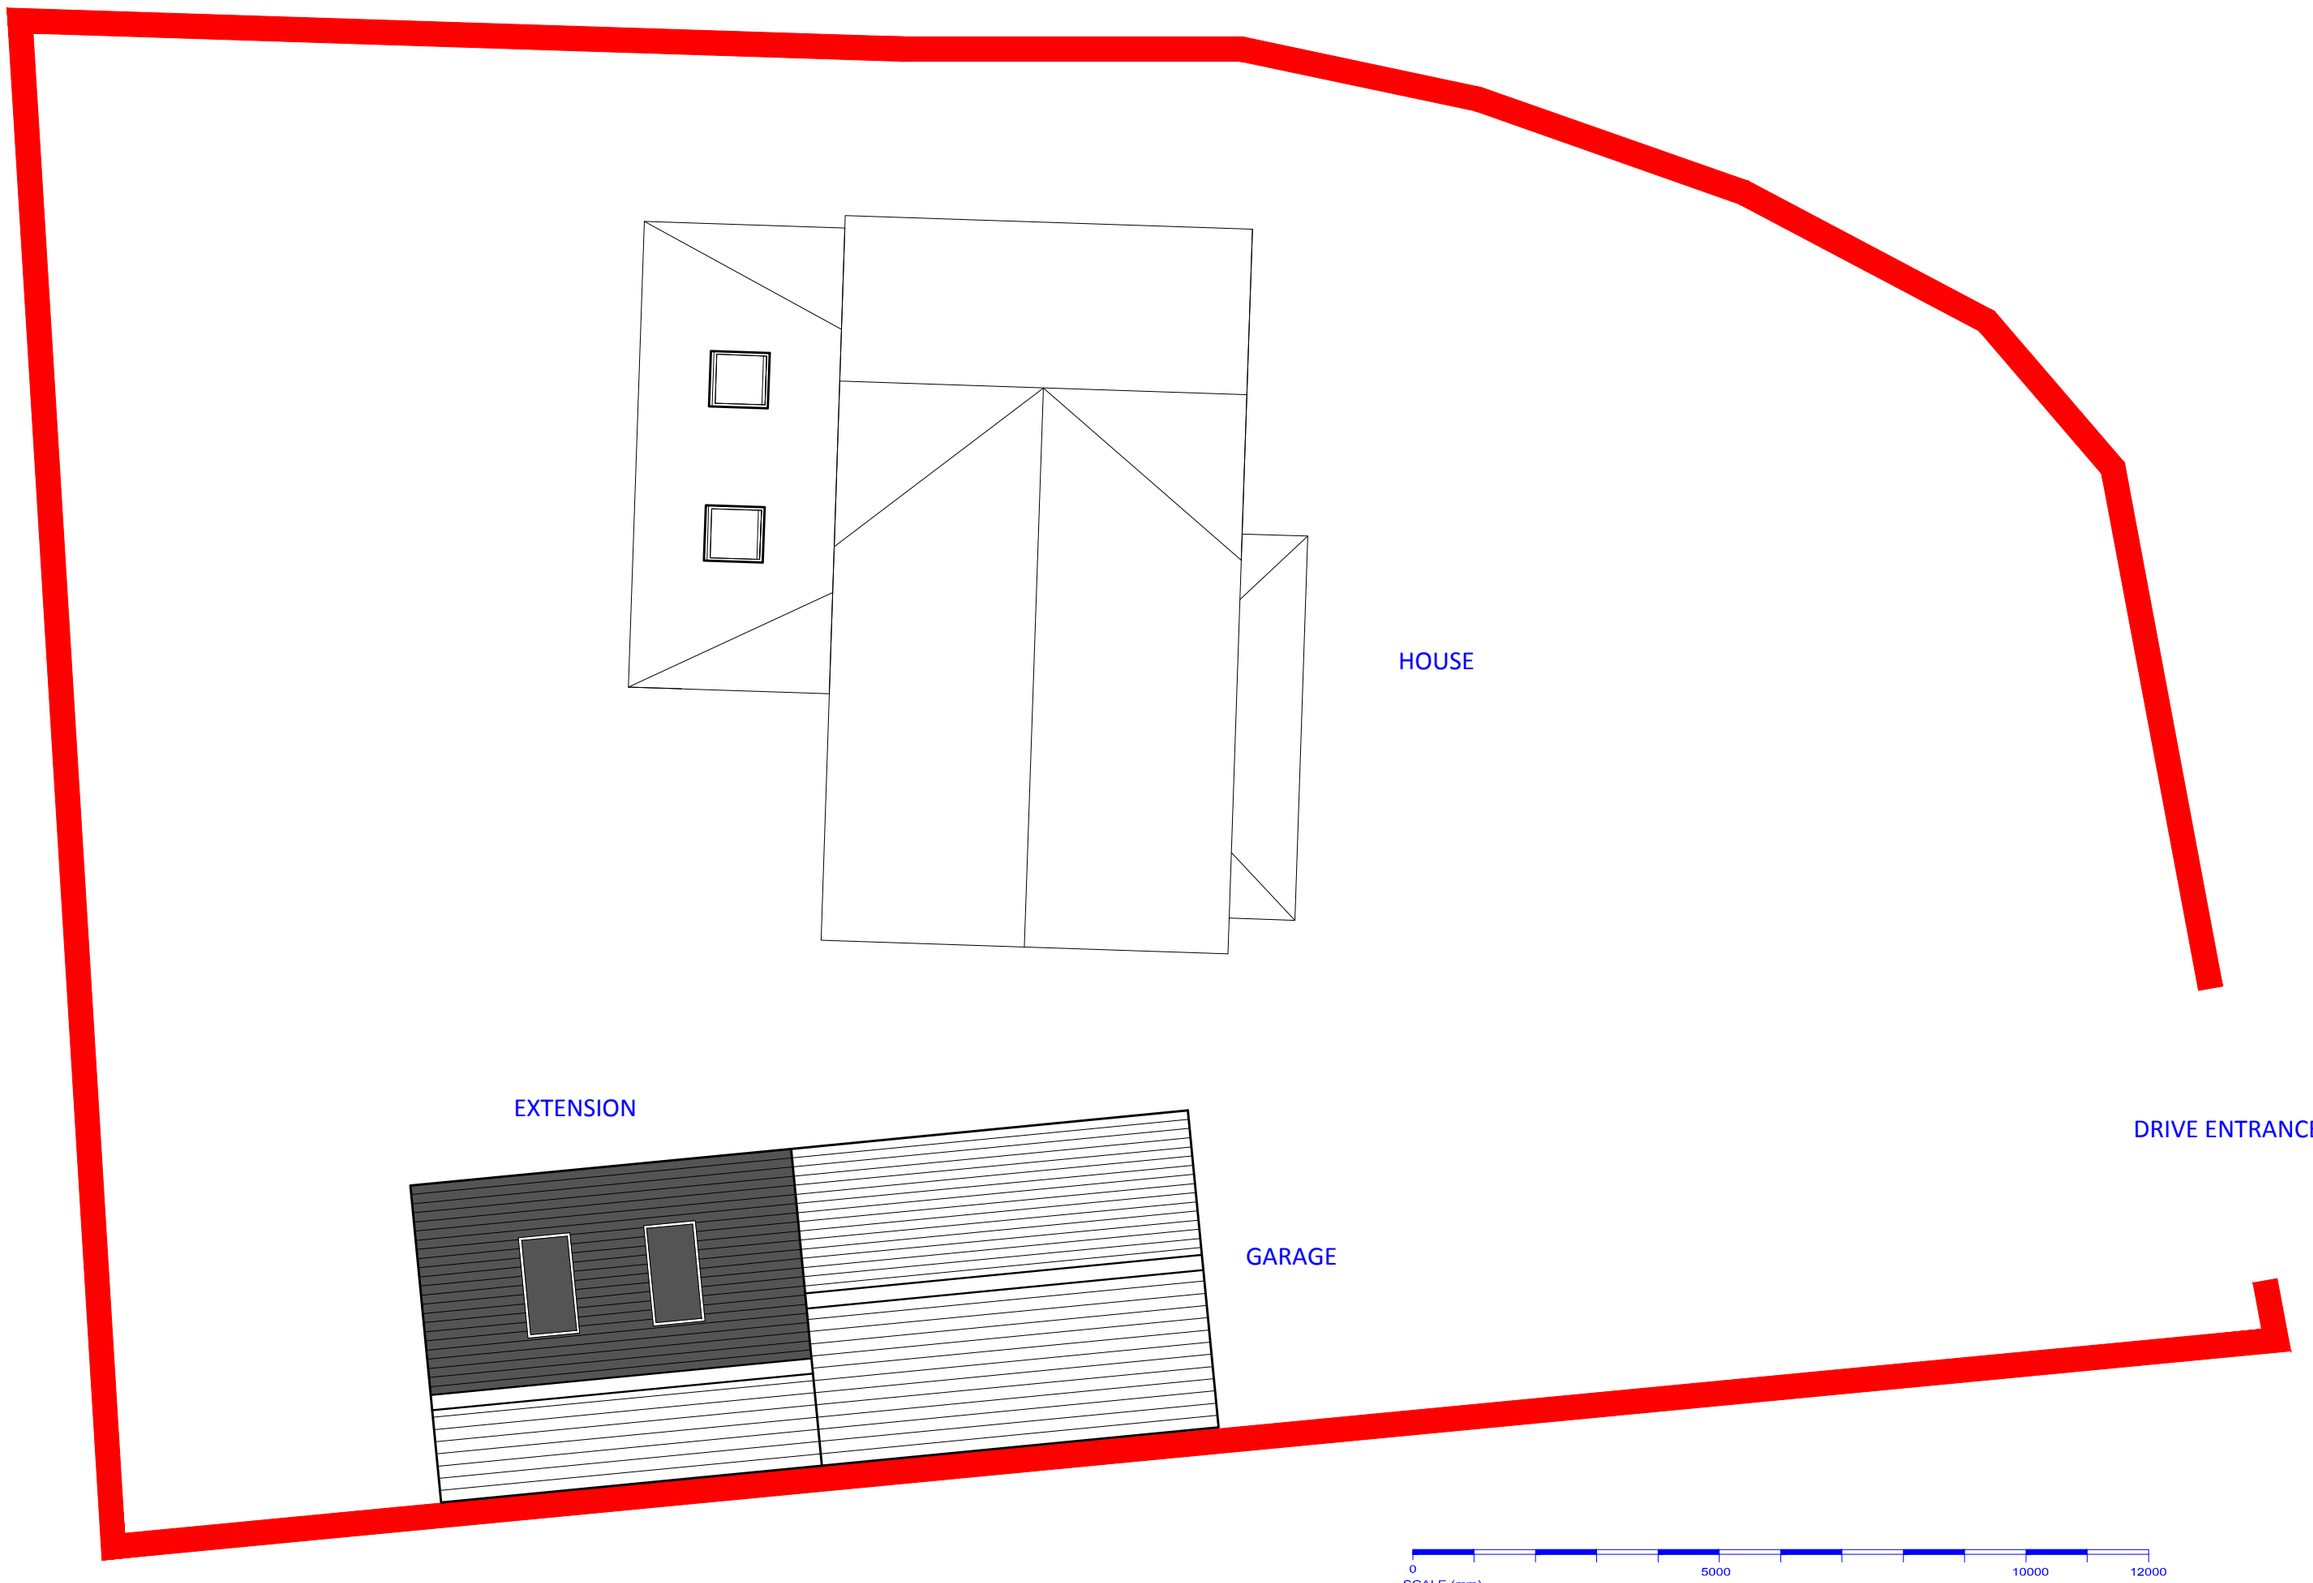

Client & Address

Mr DOORBAR
LINDEN LEA
WEDGWOOD LANE
GILLOW HEATH
STAFFORDSHIRE
ST8 6RL

Drawing

EXTENSION OF EXISTING GARAGE INTO HABITABLE ROOM
SITE

Job MJC-DOO-17

Date 10-06-2017

Scale 1:100 on A2

Sheet 03