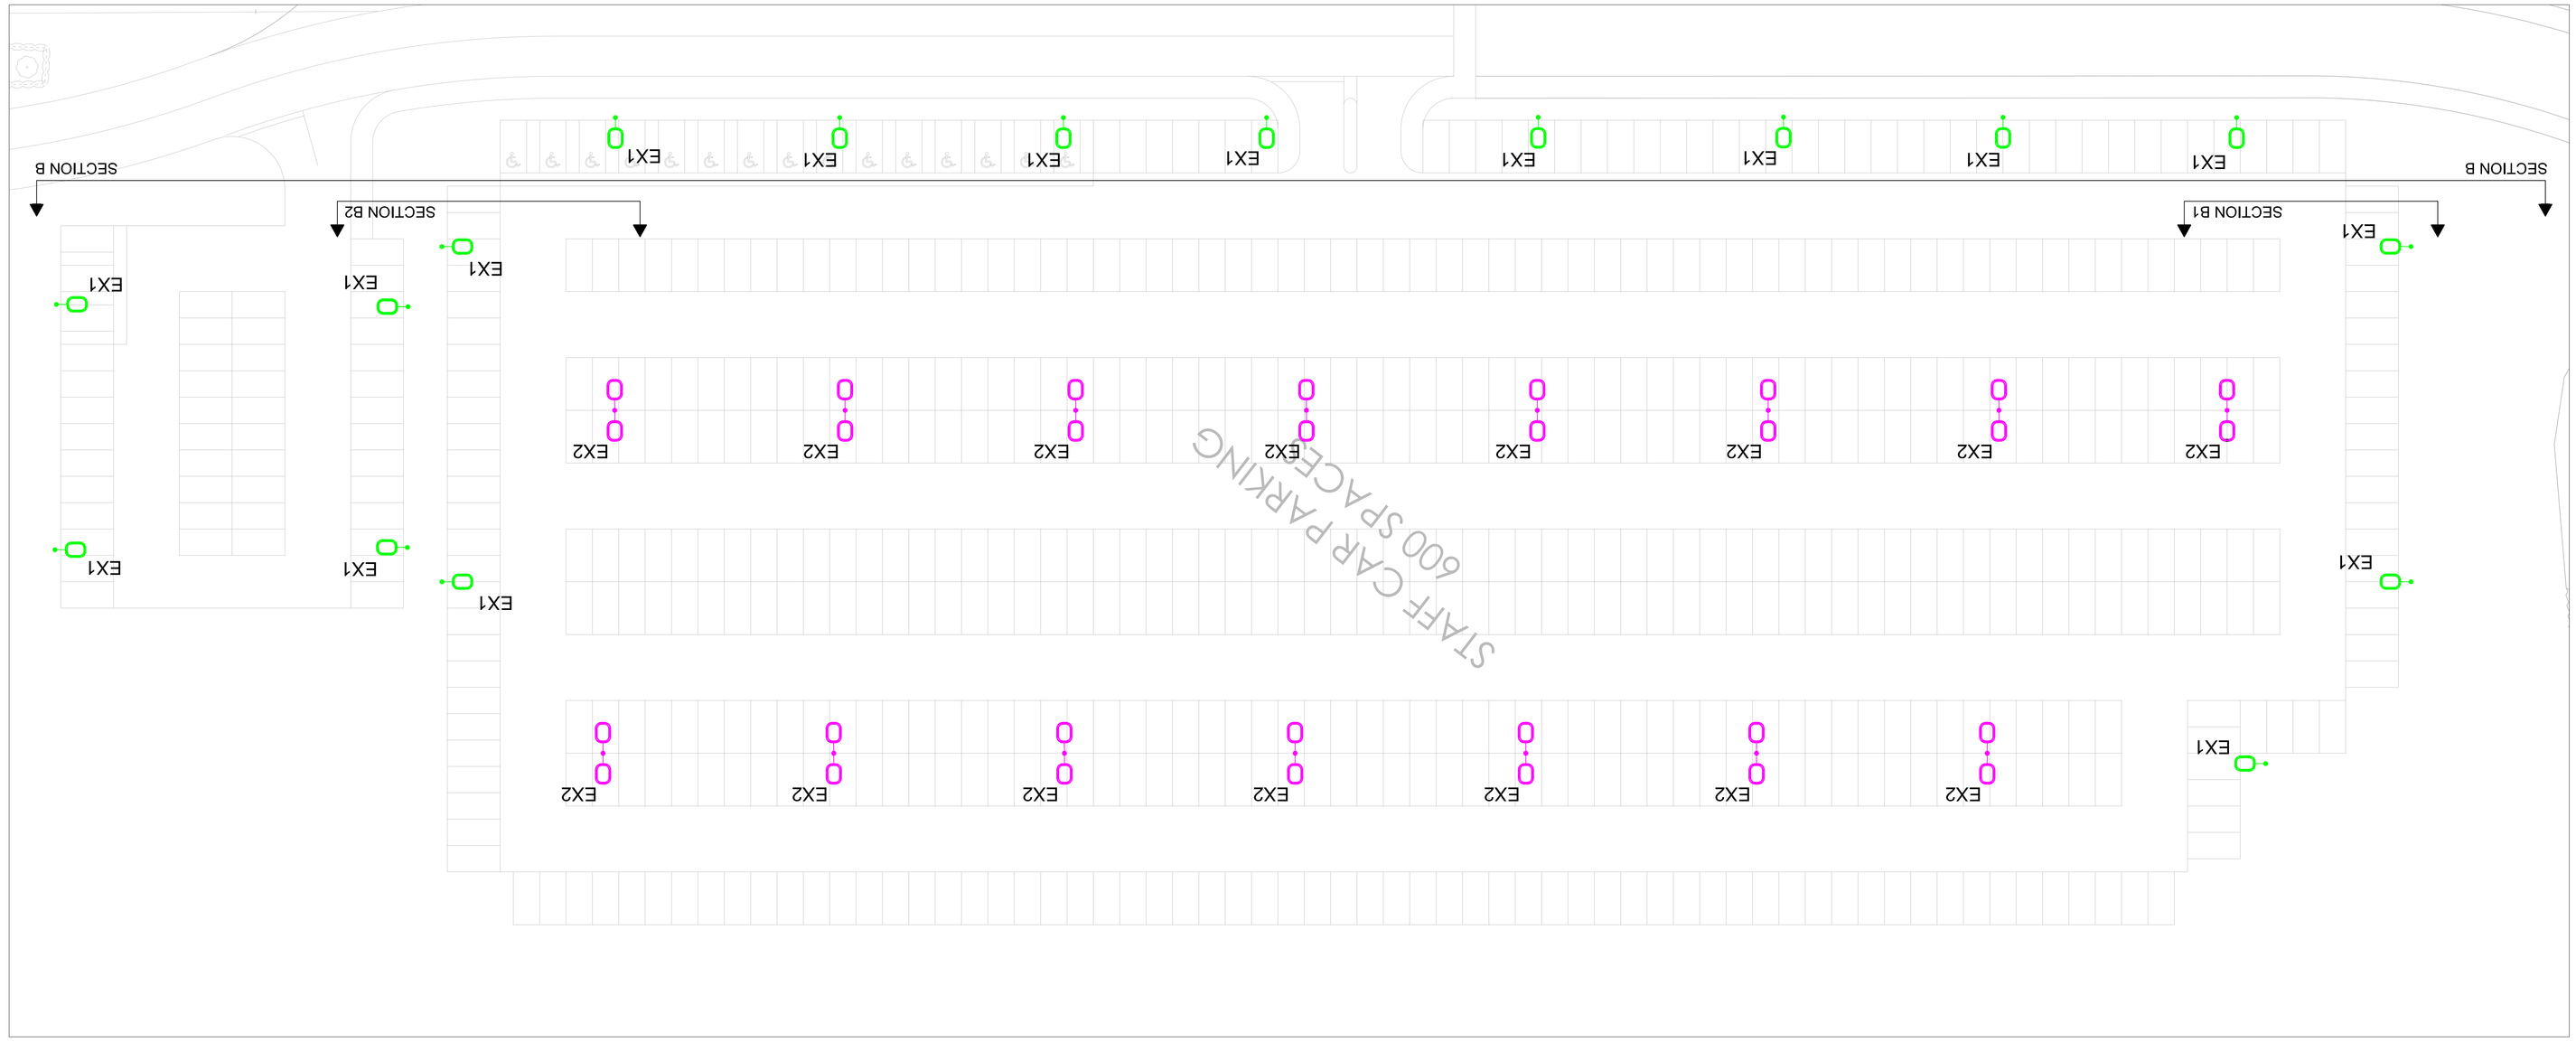

EXTERNAL LIGHTING PLAN OF CAR PARK
SCALE 1:250

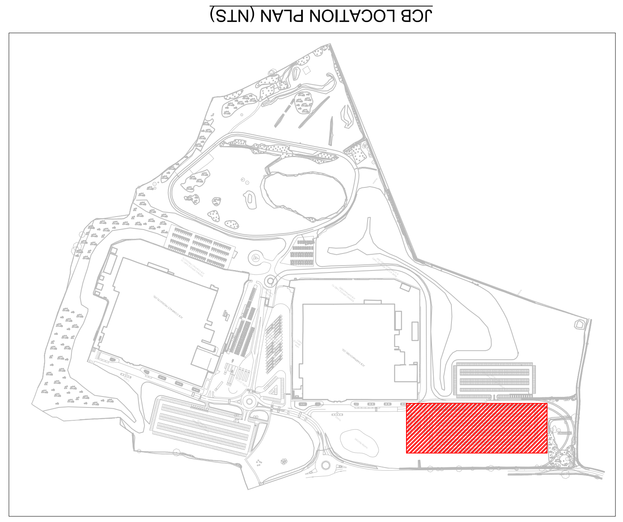

JCB LOCATION PLAN (NTS)

couchperrywilkes
engineering change

REV	DATE	DESCRIPTION	BY	VE
T1	JUN'17	TENDER ISSUE	BF	NR

Birmingham | +44(0)121 709 6600
Nottingham | +44(0)115 924 2388
Huddersfield | +44(0)1484 848 266
Leeds | +44(0)113 247 0709
Bristol | +44(0)117 925 3300
Leicester | +44(0)116 248 2020
London | +44(0)203 005 8766
Cambridge City | +44(0)1223 207 0913
Manchester | +44(0)161 924 7530
Follow us @couchperrys

cpw.com

TITLE
TENDER

CLIENT
JCB

PROJECT
JCB HAREWOOD ESTATE

DRAWING TITLE
JCB EXTERNAL LIGHTING
SECTION DETAIL B - CAR PARK

SCALE	DATE	BY	VE
AS SHOWN @ A0 JUNE 17		BF	NR

DRAWING NUMBER
17293/E/102 T1
FILE E102 REF(S)

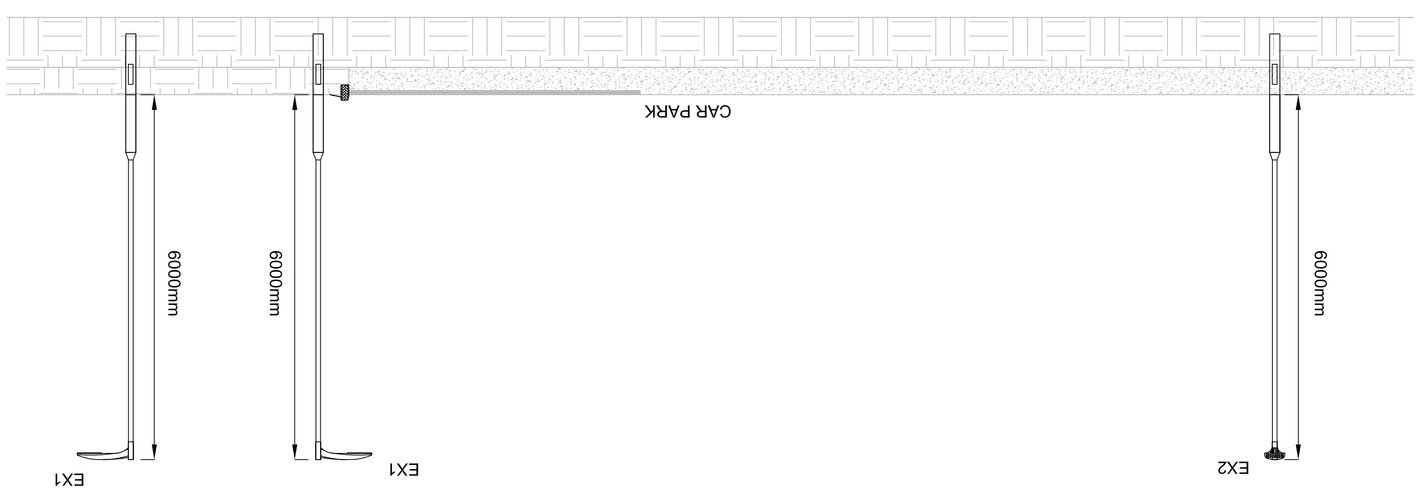

SECTION B2 - CAR PARK LIGHTING COLUMNS
SCALE 1:50

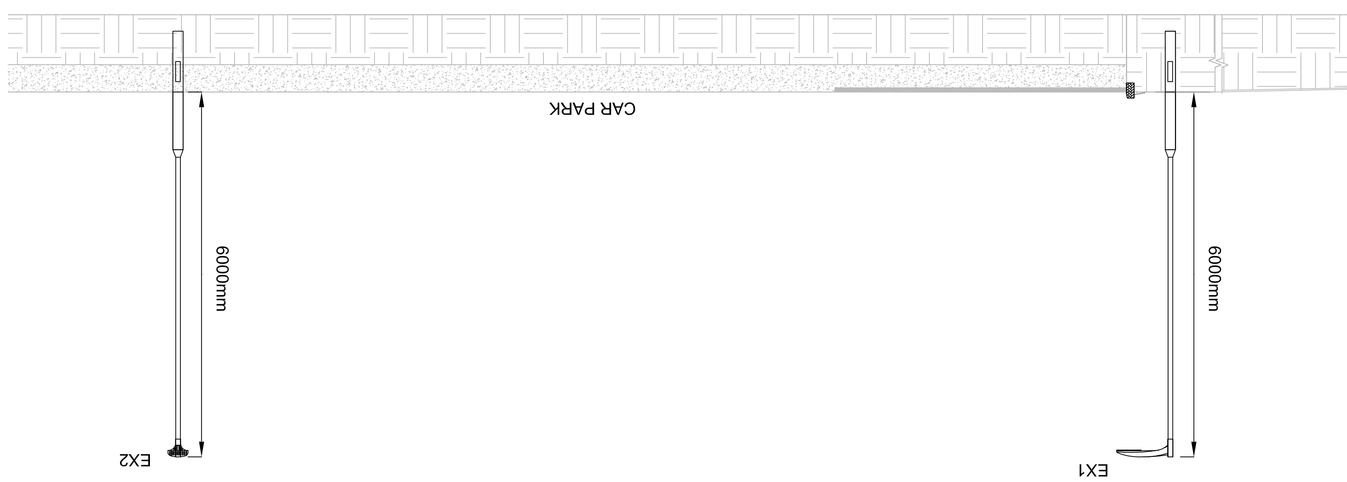

SECTION B1 - CAR PARK LIGHTING COLUMNS
SCALE 1:50

HOLOPHANE D-SERIES LUMINAIRE IMAGE



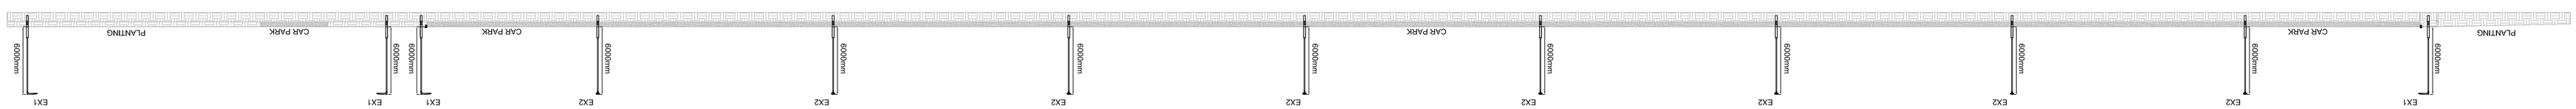

SECTION B - CAR PARK LIGHTING COLLUMNS
SCALE 1:200

© 2017 COUCH PERRY WILKES
ALL SCALED DIMENSIONS TAKEN FROM THIS DRAWING ARE TO BE VERIFIED ON SITE
MEASURING FROM THIS DRAWING IS AT YOUR OWN RISK
THE DRAWING AS A WHOLE, OR ITS CONTENTS, MAY NOT BE USED FOR ANY PURPOSE OTHER THAN THAT FOR WHICH IT WAS PREPARED AND PROVIDED
REFER TO FIGURED DIMENSIONS IN PREFERENCE TO SCALING
REFER TO SPECIFICATION FOR DETAILS

REVISIONS	REF