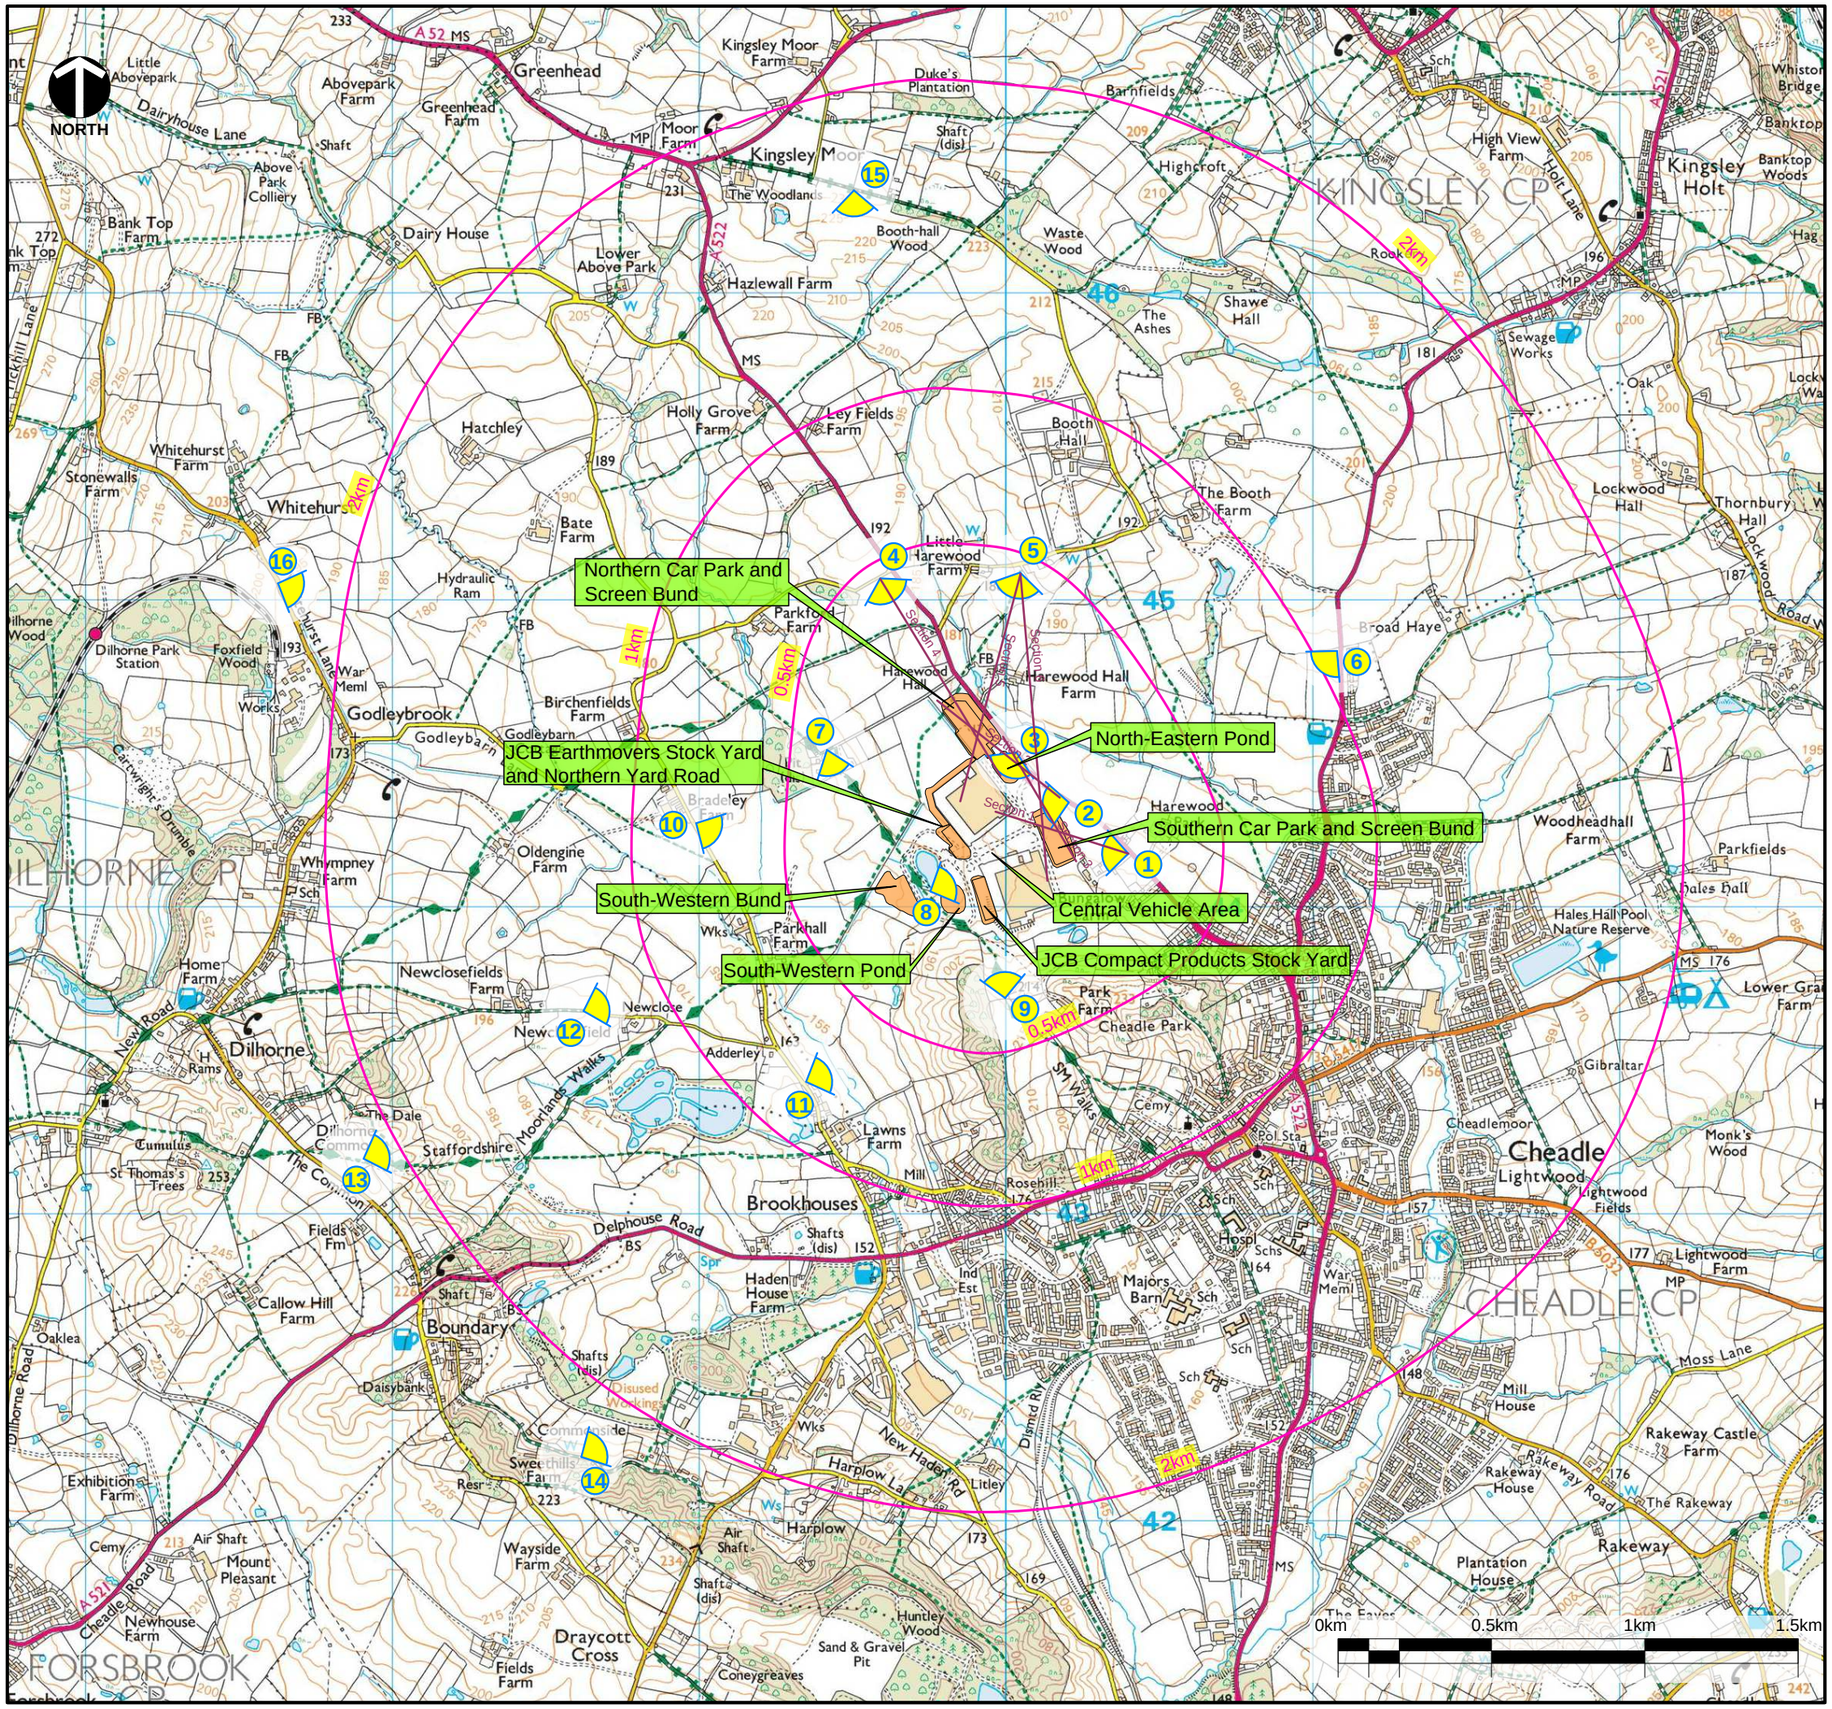

Key

- Viewpoint (photograph) locations
- The Proposed Development Areas
- Alignment of cross section analysis (See Figure L14 and L15)
- Distance bands from the Proposed Development Areas

Based upon the Ordnance Survey maps with the permission of the controller of Her Majesty's Stationery Office, © Crown Copyright reserved. Licence number AR100019096.

Client: JCB — J.C BAMFORD EXCAVATORS LTD.

Project: **JCB Earthmovers and Compact Products Ltd.**
Landscape and Visual Impact Assessment

Title: Viewpoint and Cross Section Location Plan

CAD Ref:	Version:	Drawn by:	Scale @ A3:	Date:
JC1103-D3v2	2	RB	Plan 1:20,000	June 2017

bright & associates
landscape and environmental consultants
Pear Tree House Dovaston Oswestry Shropshire SY10 8DP
01691 682 773 www.bright-associates.co.uk
Registered Practice Landscape Institute

Drawing: **Figure L5**