09/01047/FUL 26 OCT 2009

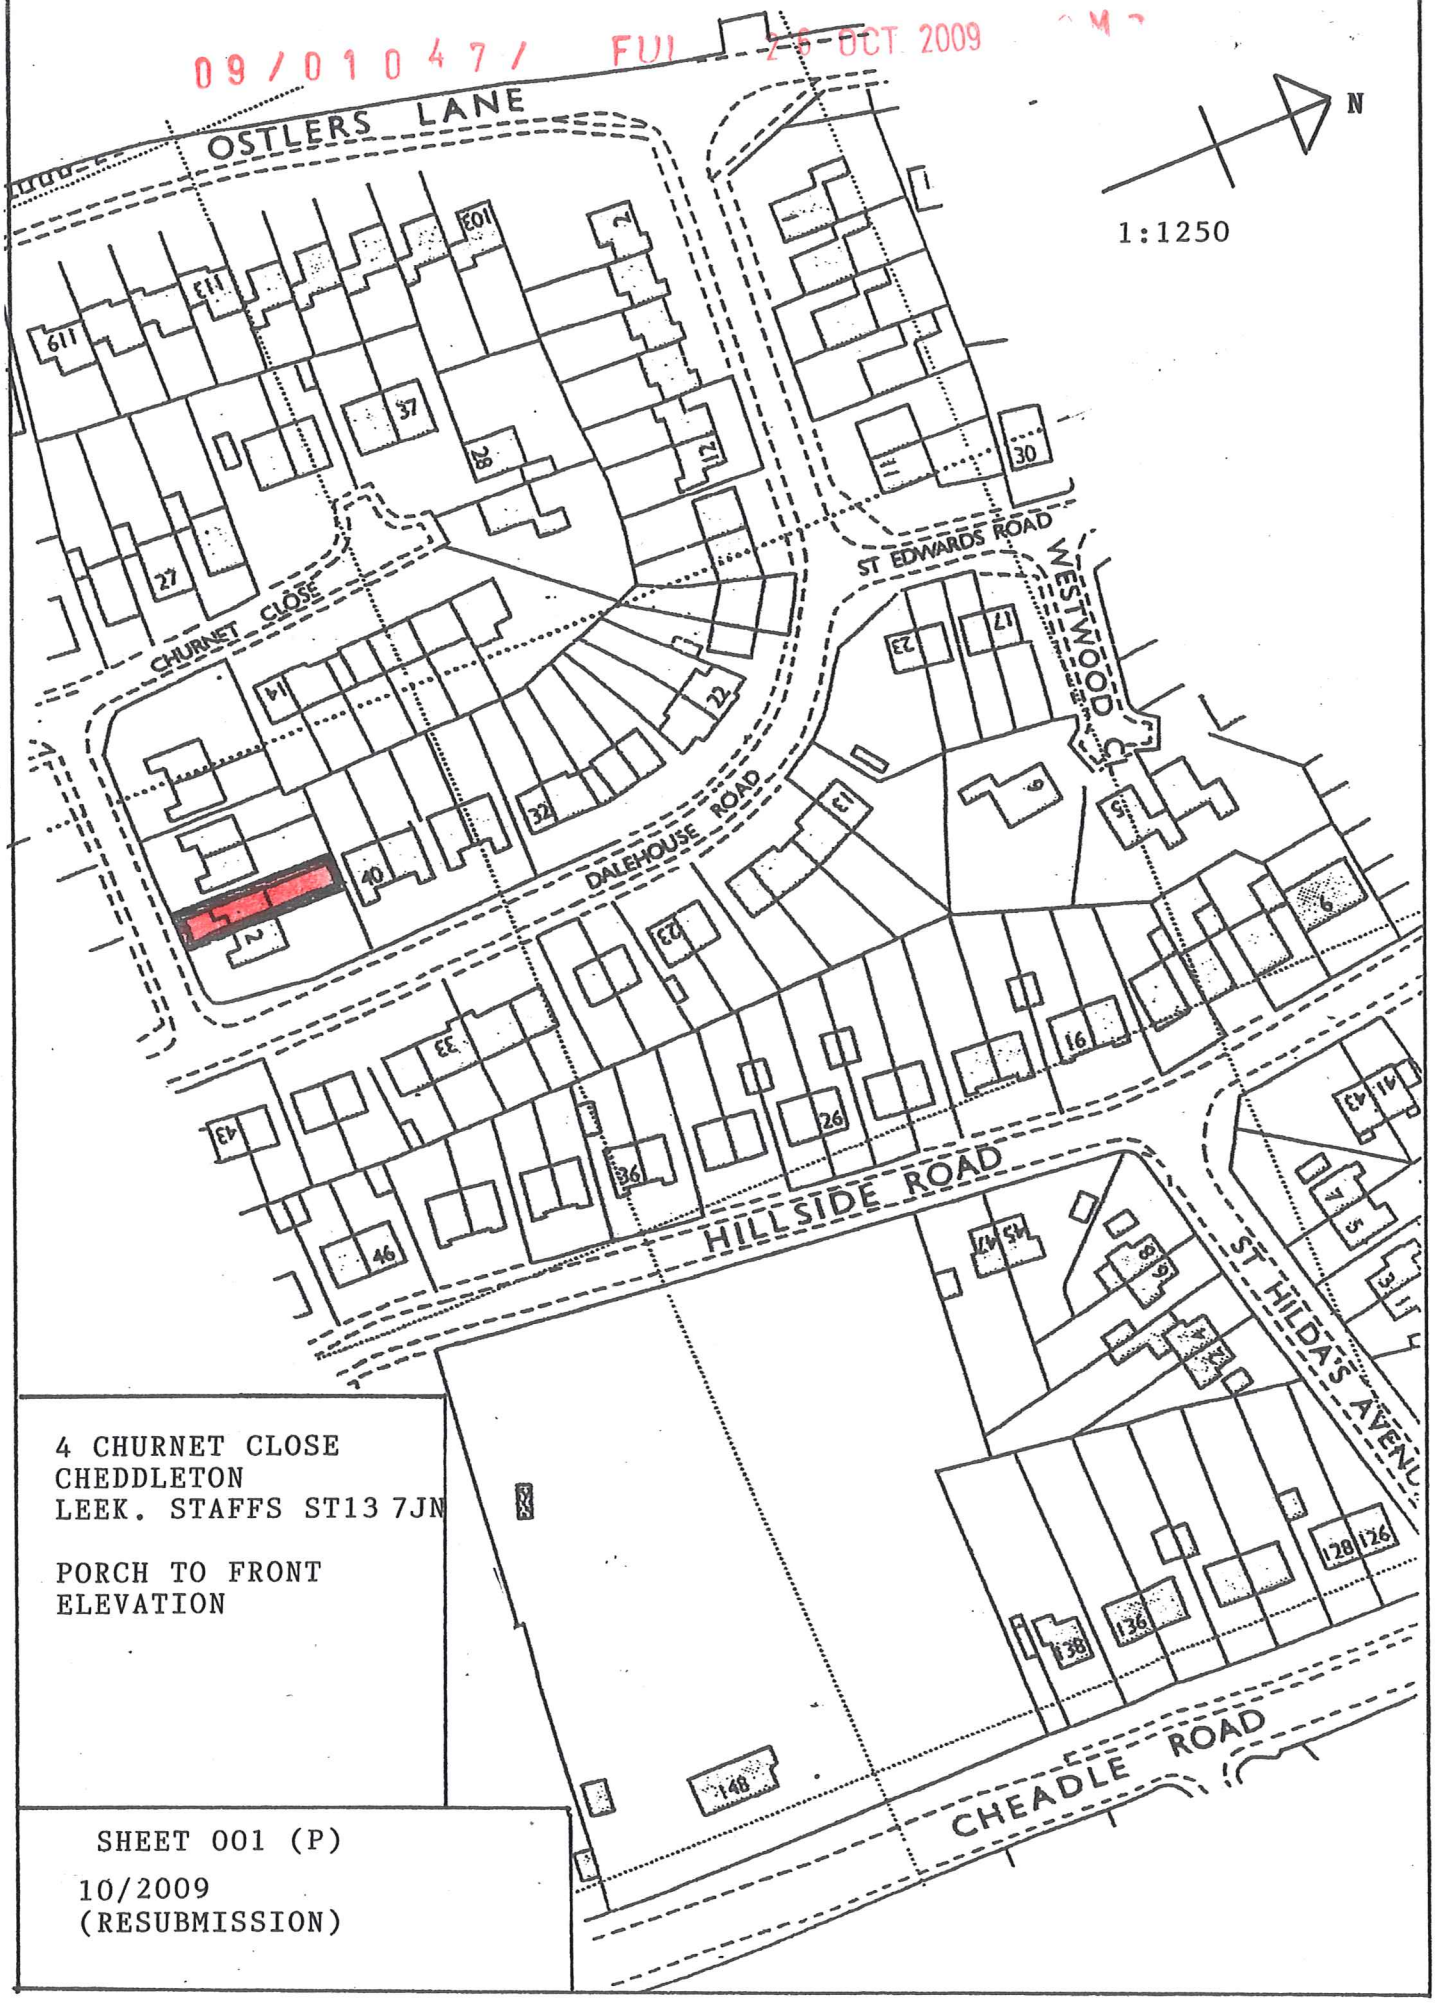

4 CHURNET CLOSE
CHEDDLETON
LEEK. STAFFS ST13 7JN

PORCH TO FRONT
ELEVATION

SHEET 001 (P)

10/2009
(RESUBMISSION)