

Site plan as existing 1:200

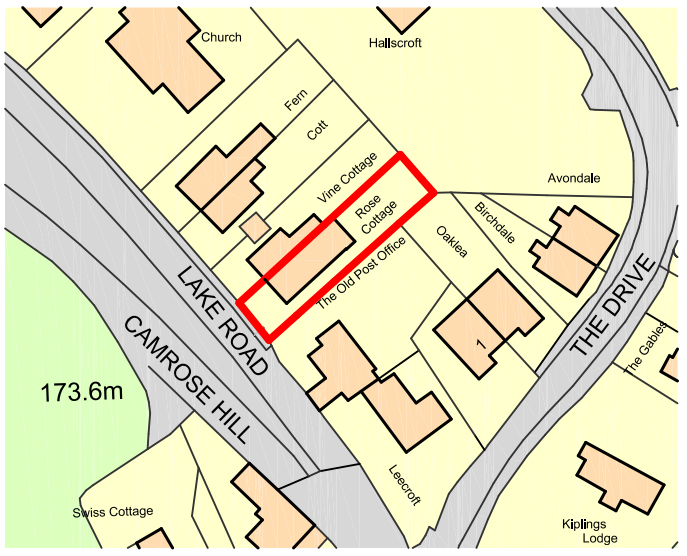

Ordnance Survey, (c) Crown Copyright 2017. All rights reserved. Licence number 100022432

Metres
10 20 30 40 50 60 70 80 90 100

SCALE 1:1250

Site location plan 1:1250



Site plan as proposed 1:200

DBD Architectural Consultancy Ltd ©2017

1. Copyright is vested with DBD Architectural Consultancy Ltd.

2. All dimensions to be checked on site before proceeding.

3. Contractor to check/adjust dimensions of new work to suit existing conditions.
Do not assume existing structure or details are plumb, square or level.

4. Contractor must notify the architect of any discrepancies before proceeding.

5. All drawings to be read in conjunction with all other consultants drawings and specs.

Rev	Date	Description

DBD Architectural Consultancy

DBD Architectural Consultancy Ltd
50 Broad Street, Leek,
Staffordshire, ST13 5NS
01538 383118
mail@dbdconsultants.co.uk
www.dbdconsultants.co.uk

Ms Rachel Buxton
Rose Cottage
Lake Road
Rudyard
ST13 8RN
Client

Proposed alterations with rear extensions
Project

Title
Site plans

Stage: Planning		
Size: A3	Date: 06.06.17	Job No: 1736-100
Scale: 1:200 1:1250		
Drawing Number: PL 01		