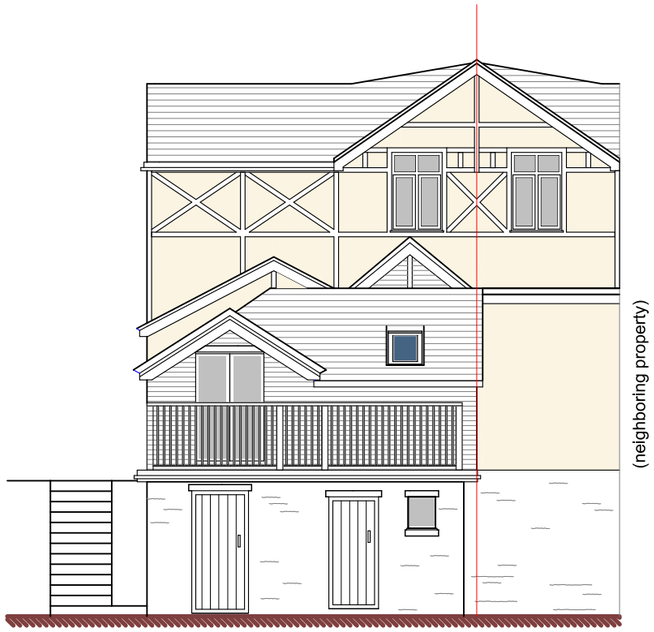


Back Elevation

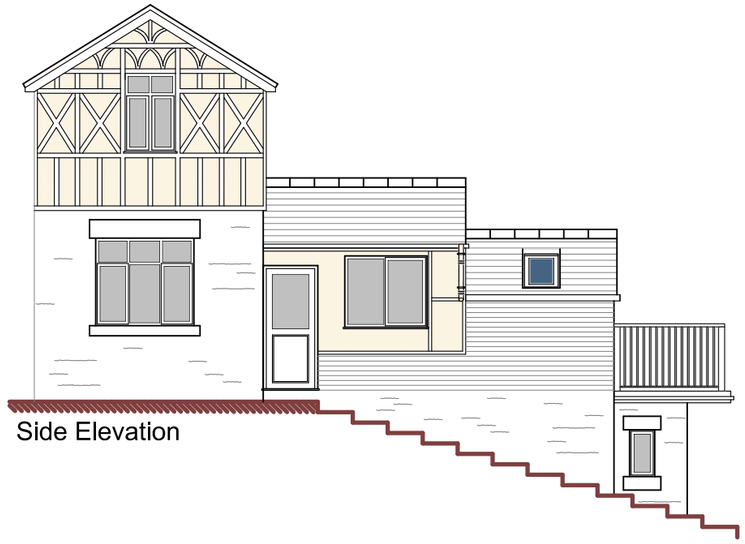

Side Elevation

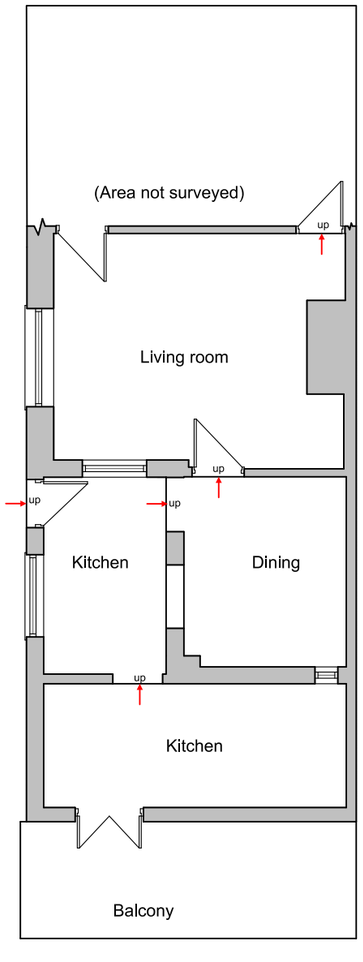


Ground floor plan as existing

Scale

0 1 2 3 4 5

**DBD Architectural Consultancy Ltd ©2017**

1. Copyright is vested with DBD Architectural Consultancy Ltd.

2. All dimensions to be checked on site before proceedlng.

3. Contractor to check/adjust dimensions of new work to suit existing conditions.
Do not assume existing structure or details are plumb, square or level.

4. Contractor must notify the architect of any discrepancies before proceeding.

5. All drawings to be read in conjunction with all other consultants drawings and specs.

| Rev | Date | Description |
|---|---|---|
| | | |
| | | |
| | | |
| | | |
| | | |

DBD Architectural Consultancy

**DBD Architectural Consultancy Ltd**
50 Broad Street, Leek,
Staffordshire, ST13 5NS
01538 383118
mail@dbdconsultants.co.uk
www.dbdconsultants.co.uk

Ms Rachel Buxton
Rose Cottage
Lake Road
Rudyard
ST13 8RN
Client

Proposed alterations with rear extensions
Project

Title

Plans and elevations as existing

Stage: Planning

| Size: A3 | Date: 06.06.17 | Job No: 1736-100 |
|---|---|---|
| Scale: 1:100 | | |
| Drawing Number: PL 02 | | |