
all heights, sizes and dimensions should be checked on site by the contractor before any work is put in hand.

figured dimensions should be taken in preference to scaling and any errors or omissions reported to the architect at once

This drawing has been prepared in accordance with the CDM (Construction Design and Management) and all foreseeable design risks to those involved or affected by construction have been avoided wherever possible

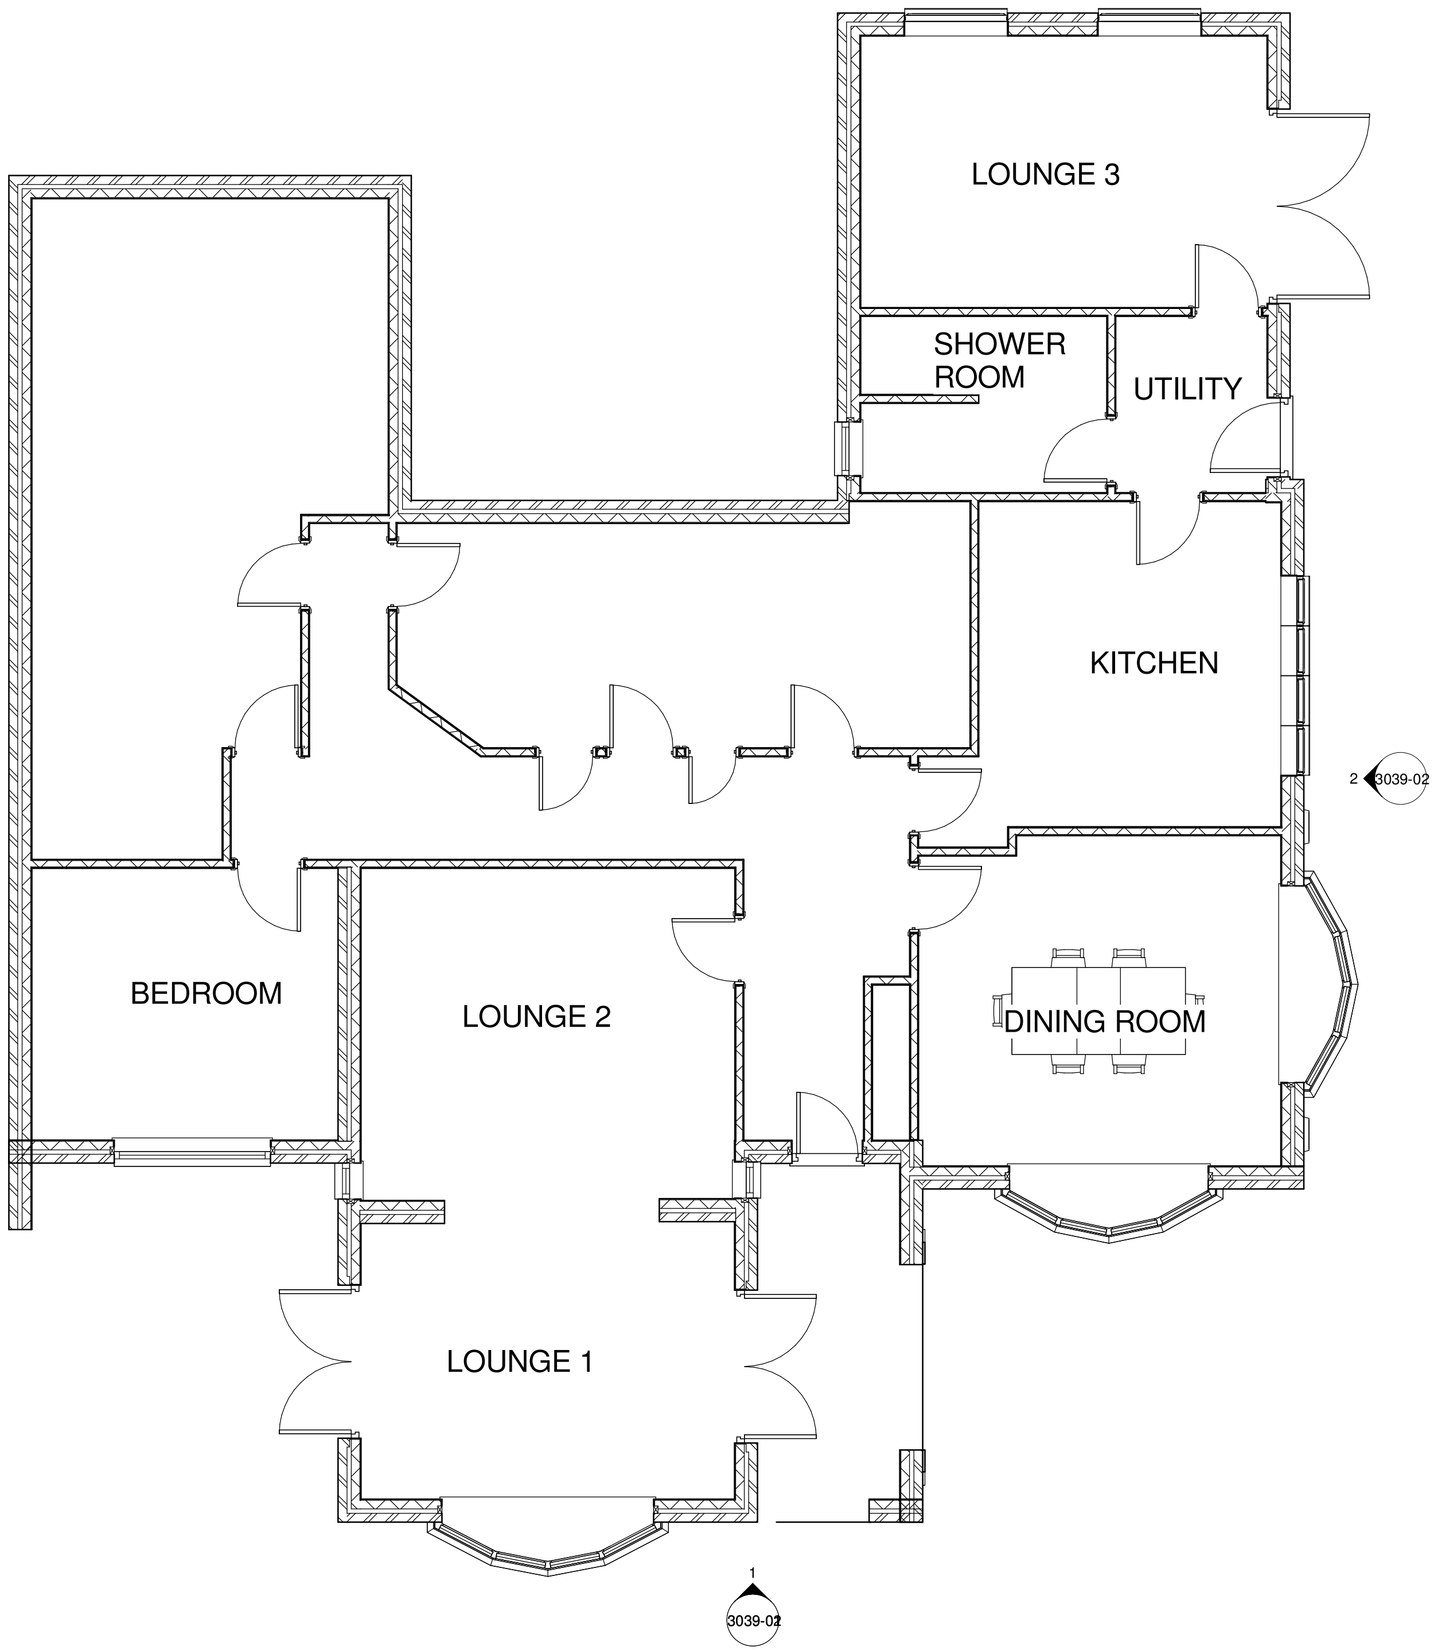


1 SURVEY PLAN
1 : 50



2 EXISTING FRONT ELEVATION
1 : 50



3 EXISTING SIDE ELEVATION
1 : 50

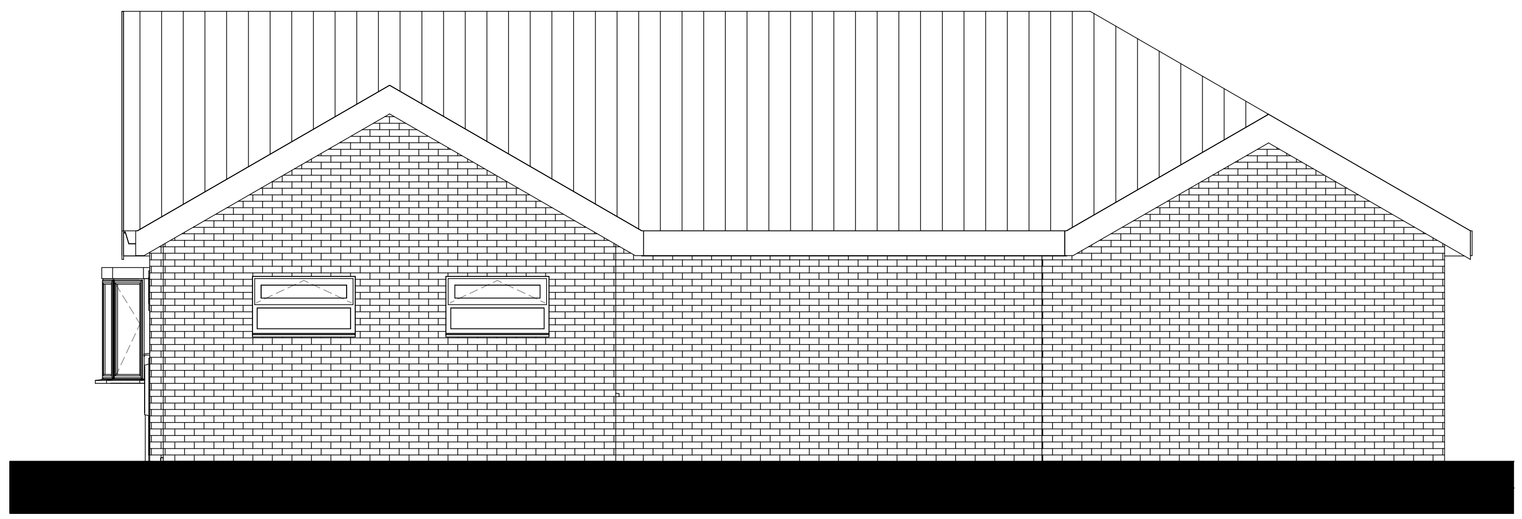

4 EXISTING REAR ELEVATION
1 : 50

Rev Date By Detail

Drawing status
DISCUSSION ONLY

Client
MR D. JOHNSON

Project/Location
PROPOSED NEW SUN ROOM

RIVERDALE,
CHEADLE ROAD,
TEAN

SMYTHEMAN ARCHITECTURAL
12 High Street
Tean, Stoke-on-Trent
ST10 4DZ
United Kingdom
T +44 (0)1538 722097
F +44 (0)1538 722185
mail@smytheman.co.uk
www.smytheman.co.uk
Chartered Institute of Architectural Technologists

Drawing title
SURVEY AS EXISTING

Scale(s)	Date	Drawn	Checked
1 : 50 @A1	05/05/17	JK	SS

Drawing number
3039-01

Revision