

This drawing is copyright and should not be reproduced without permission.
The contractor is responsible for checking dimensions and levels and drainage inverts prior to commencing works - any discrepancy to be verified before proceeding, figured dimensions only to be worked to; All work to be carried out in accordance with the current Building Regulations, British Standards/Codes of practice and statutory authority bye- laws and recommendations.


Revision	Comments	Date

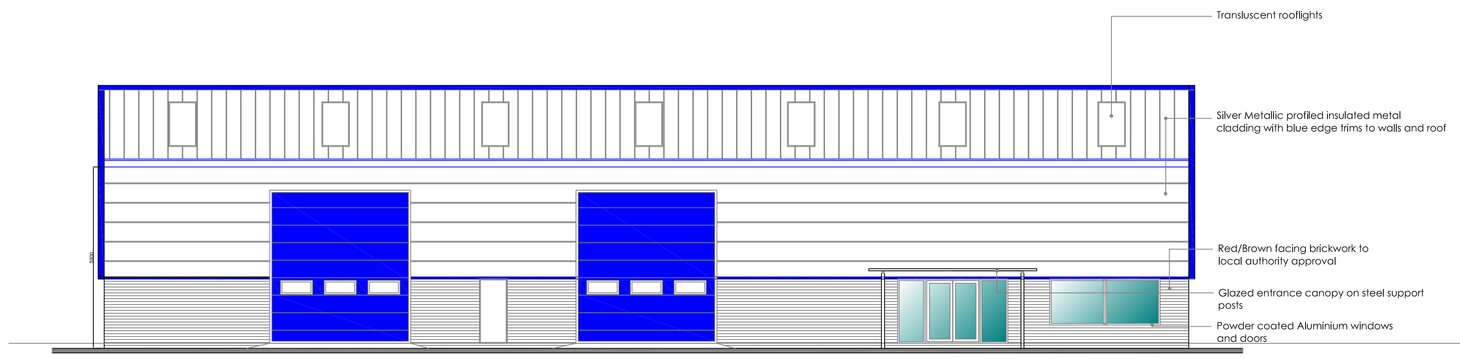


front elevation

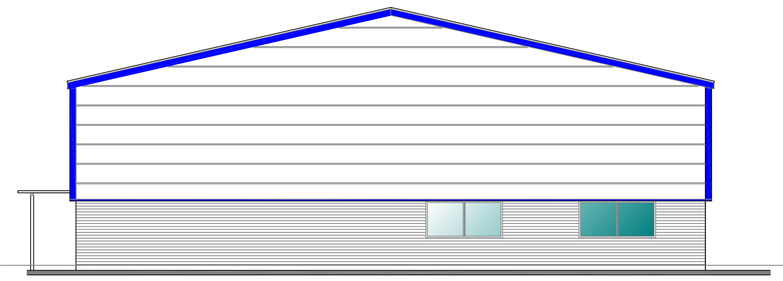

side elevation

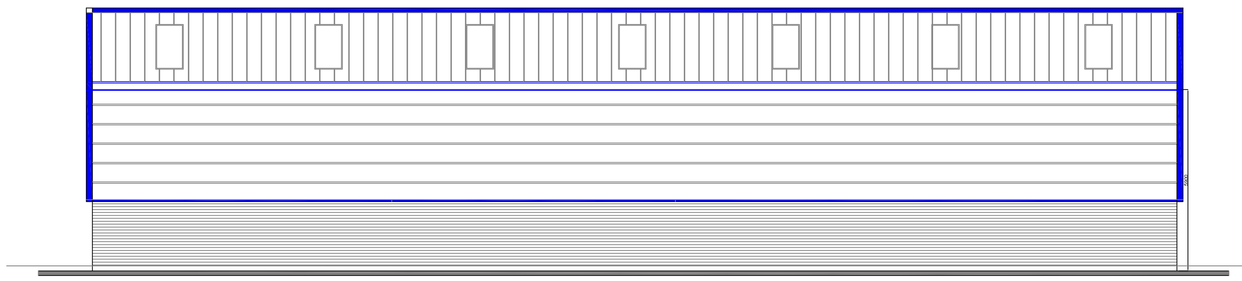


rear elevation

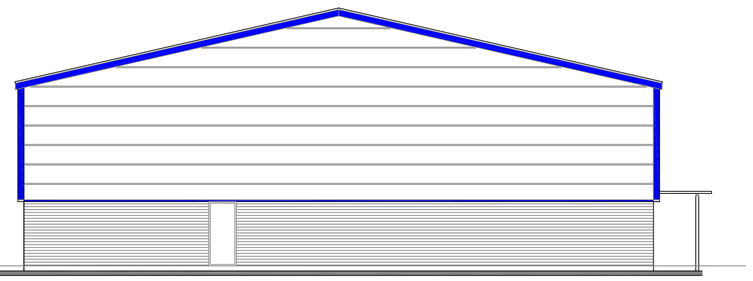

side elevation




site plan 1:500

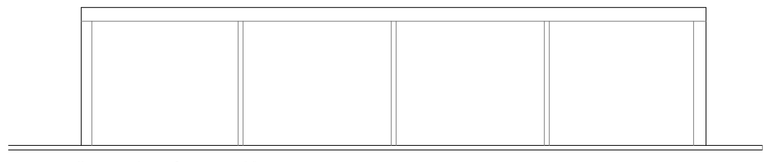


front elevation

Silver Metallic profiled metal
cladding with blue edge trims to walls and roof

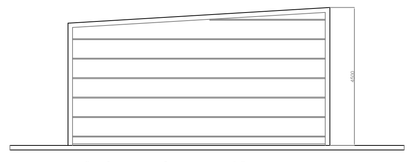


side elevation

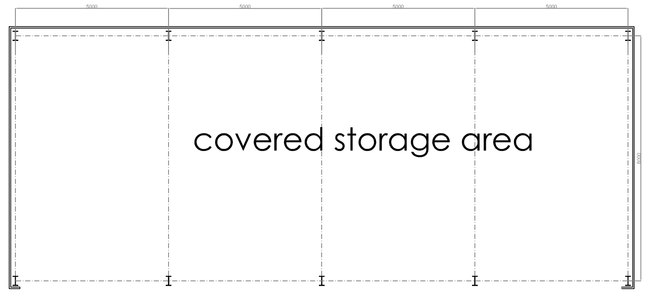

plan

scale bar 1:100



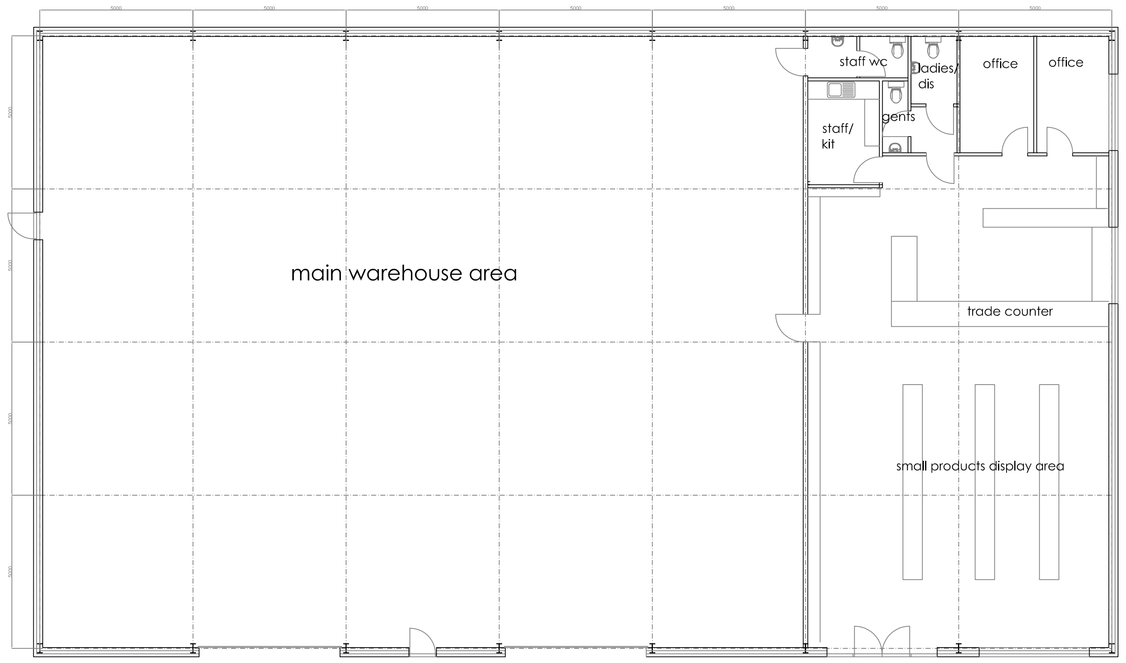

ground floor layout plan

Robert Berry MCIAT
Architectural services
10 Truro Close, Congleton, Cheshire, CW12 3BD
t : 01260 279098 m : 07790 179093 e: robert.berry10@yahoo.co.uk

Client
Chells Building supplies

Project
Proposed new Builders Merchants at plots 12-15 Prospect Way, Victoria Business Park, Biddulph, Stoke On Trent, ST8 7PL

Title
Scheme layout plan

Scale @ A0 1:100
Date May 2017
Drg no 1708/02 Rev