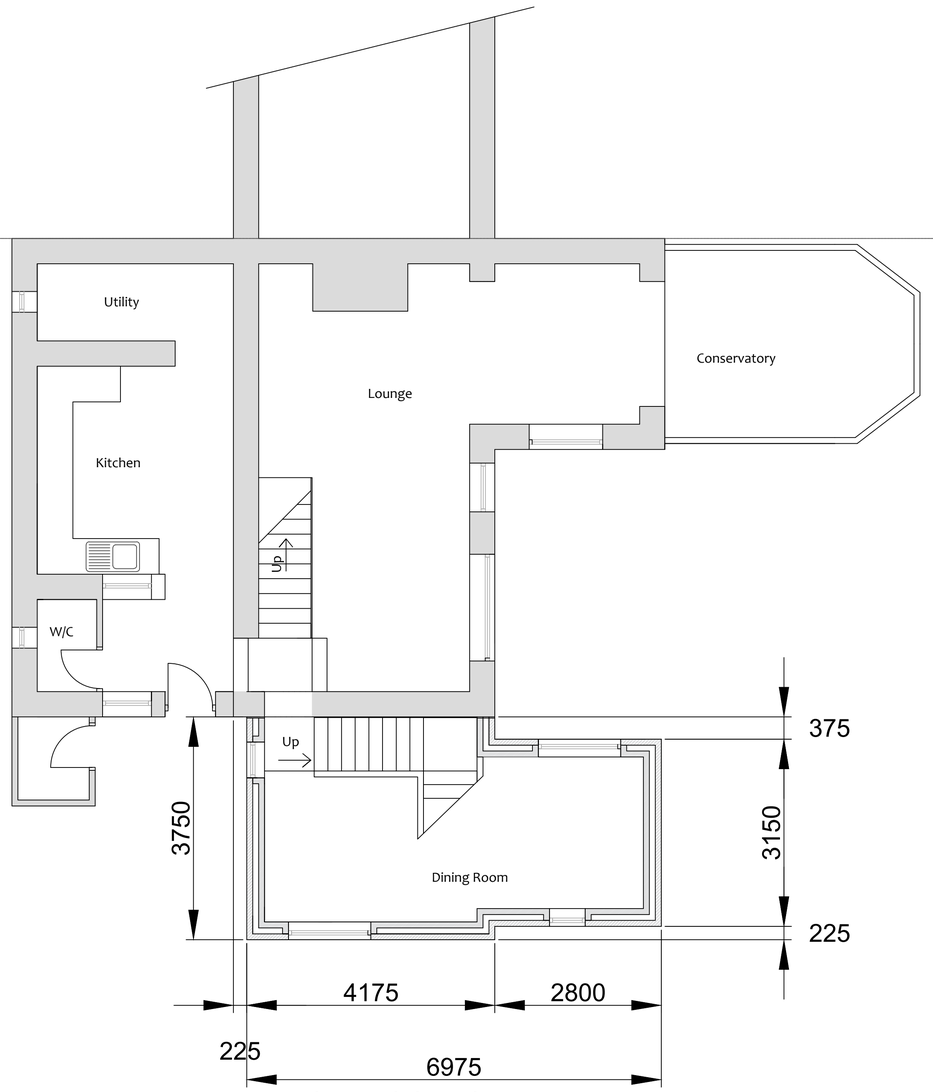

Proposed Ground Floor Plan

Scale 1: 50

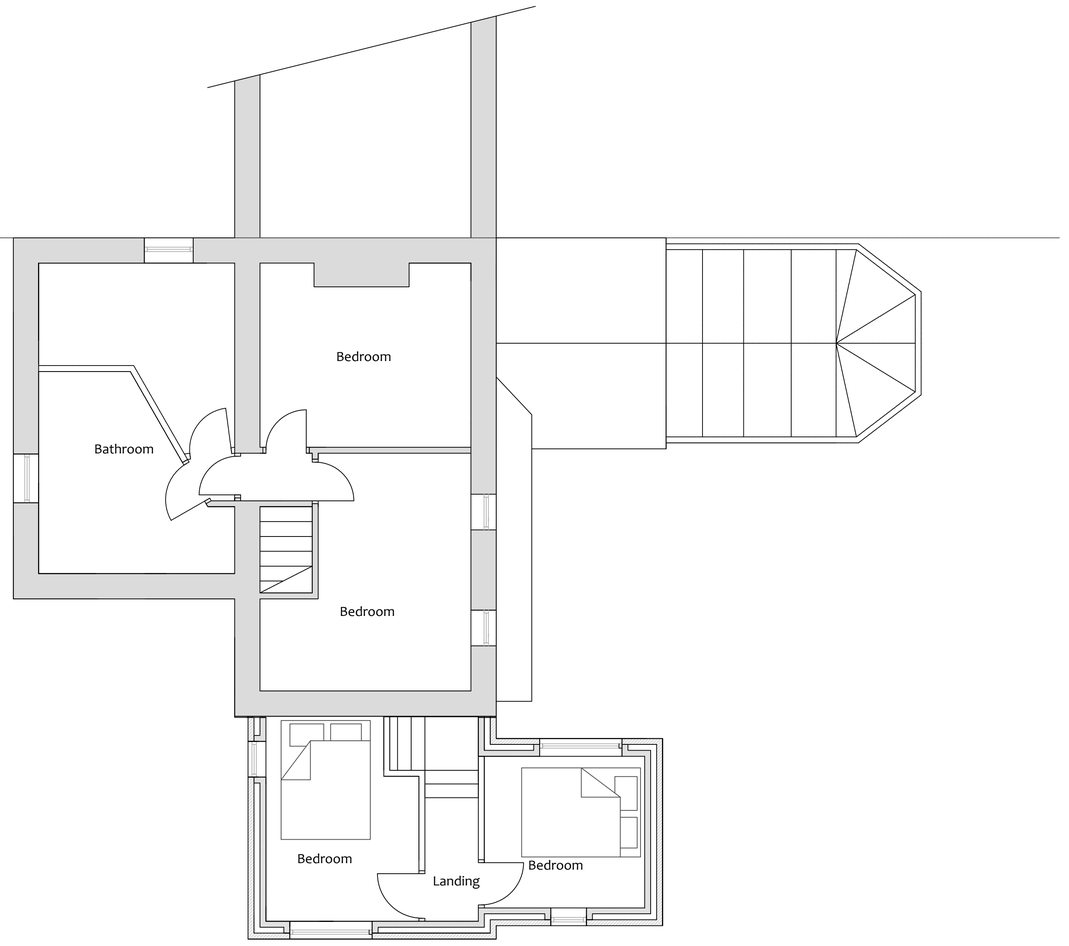

Proposed First Floor Plan

Scale 1: 50

Rev	Date	Description
C	7/07/17	Amendments in accordance with LA Comments
B	11/04/17	Setback added in accordance with PO Comments
A	1/04/17	Amendments in accordance with LA Comments

Client

Mr & Mrs D Grocott

Project

Proposed Ground & First Floor
Side Extension
21 Sandy Lane
Brown Edge
Staffordshire
ST6 8QL

Title

Proposed Elevations

Drawn	Date
JL	26/04/2017
Checked	Scale
.	As Noted.

Status

-

Drg No.	Rev
DG/03/17	C

This drawing is Copyright. It is sent to you in confidence. It must not be copied or disclosed to third parties without our written permission. It remains our property and must be returned on request.