
Certificate of Lawfulness for Breach of Condition 2 of SM/85/14412

Stable Cottage / Cheadle Equestrian Centre

Location Plan 1 to 2500 on A3

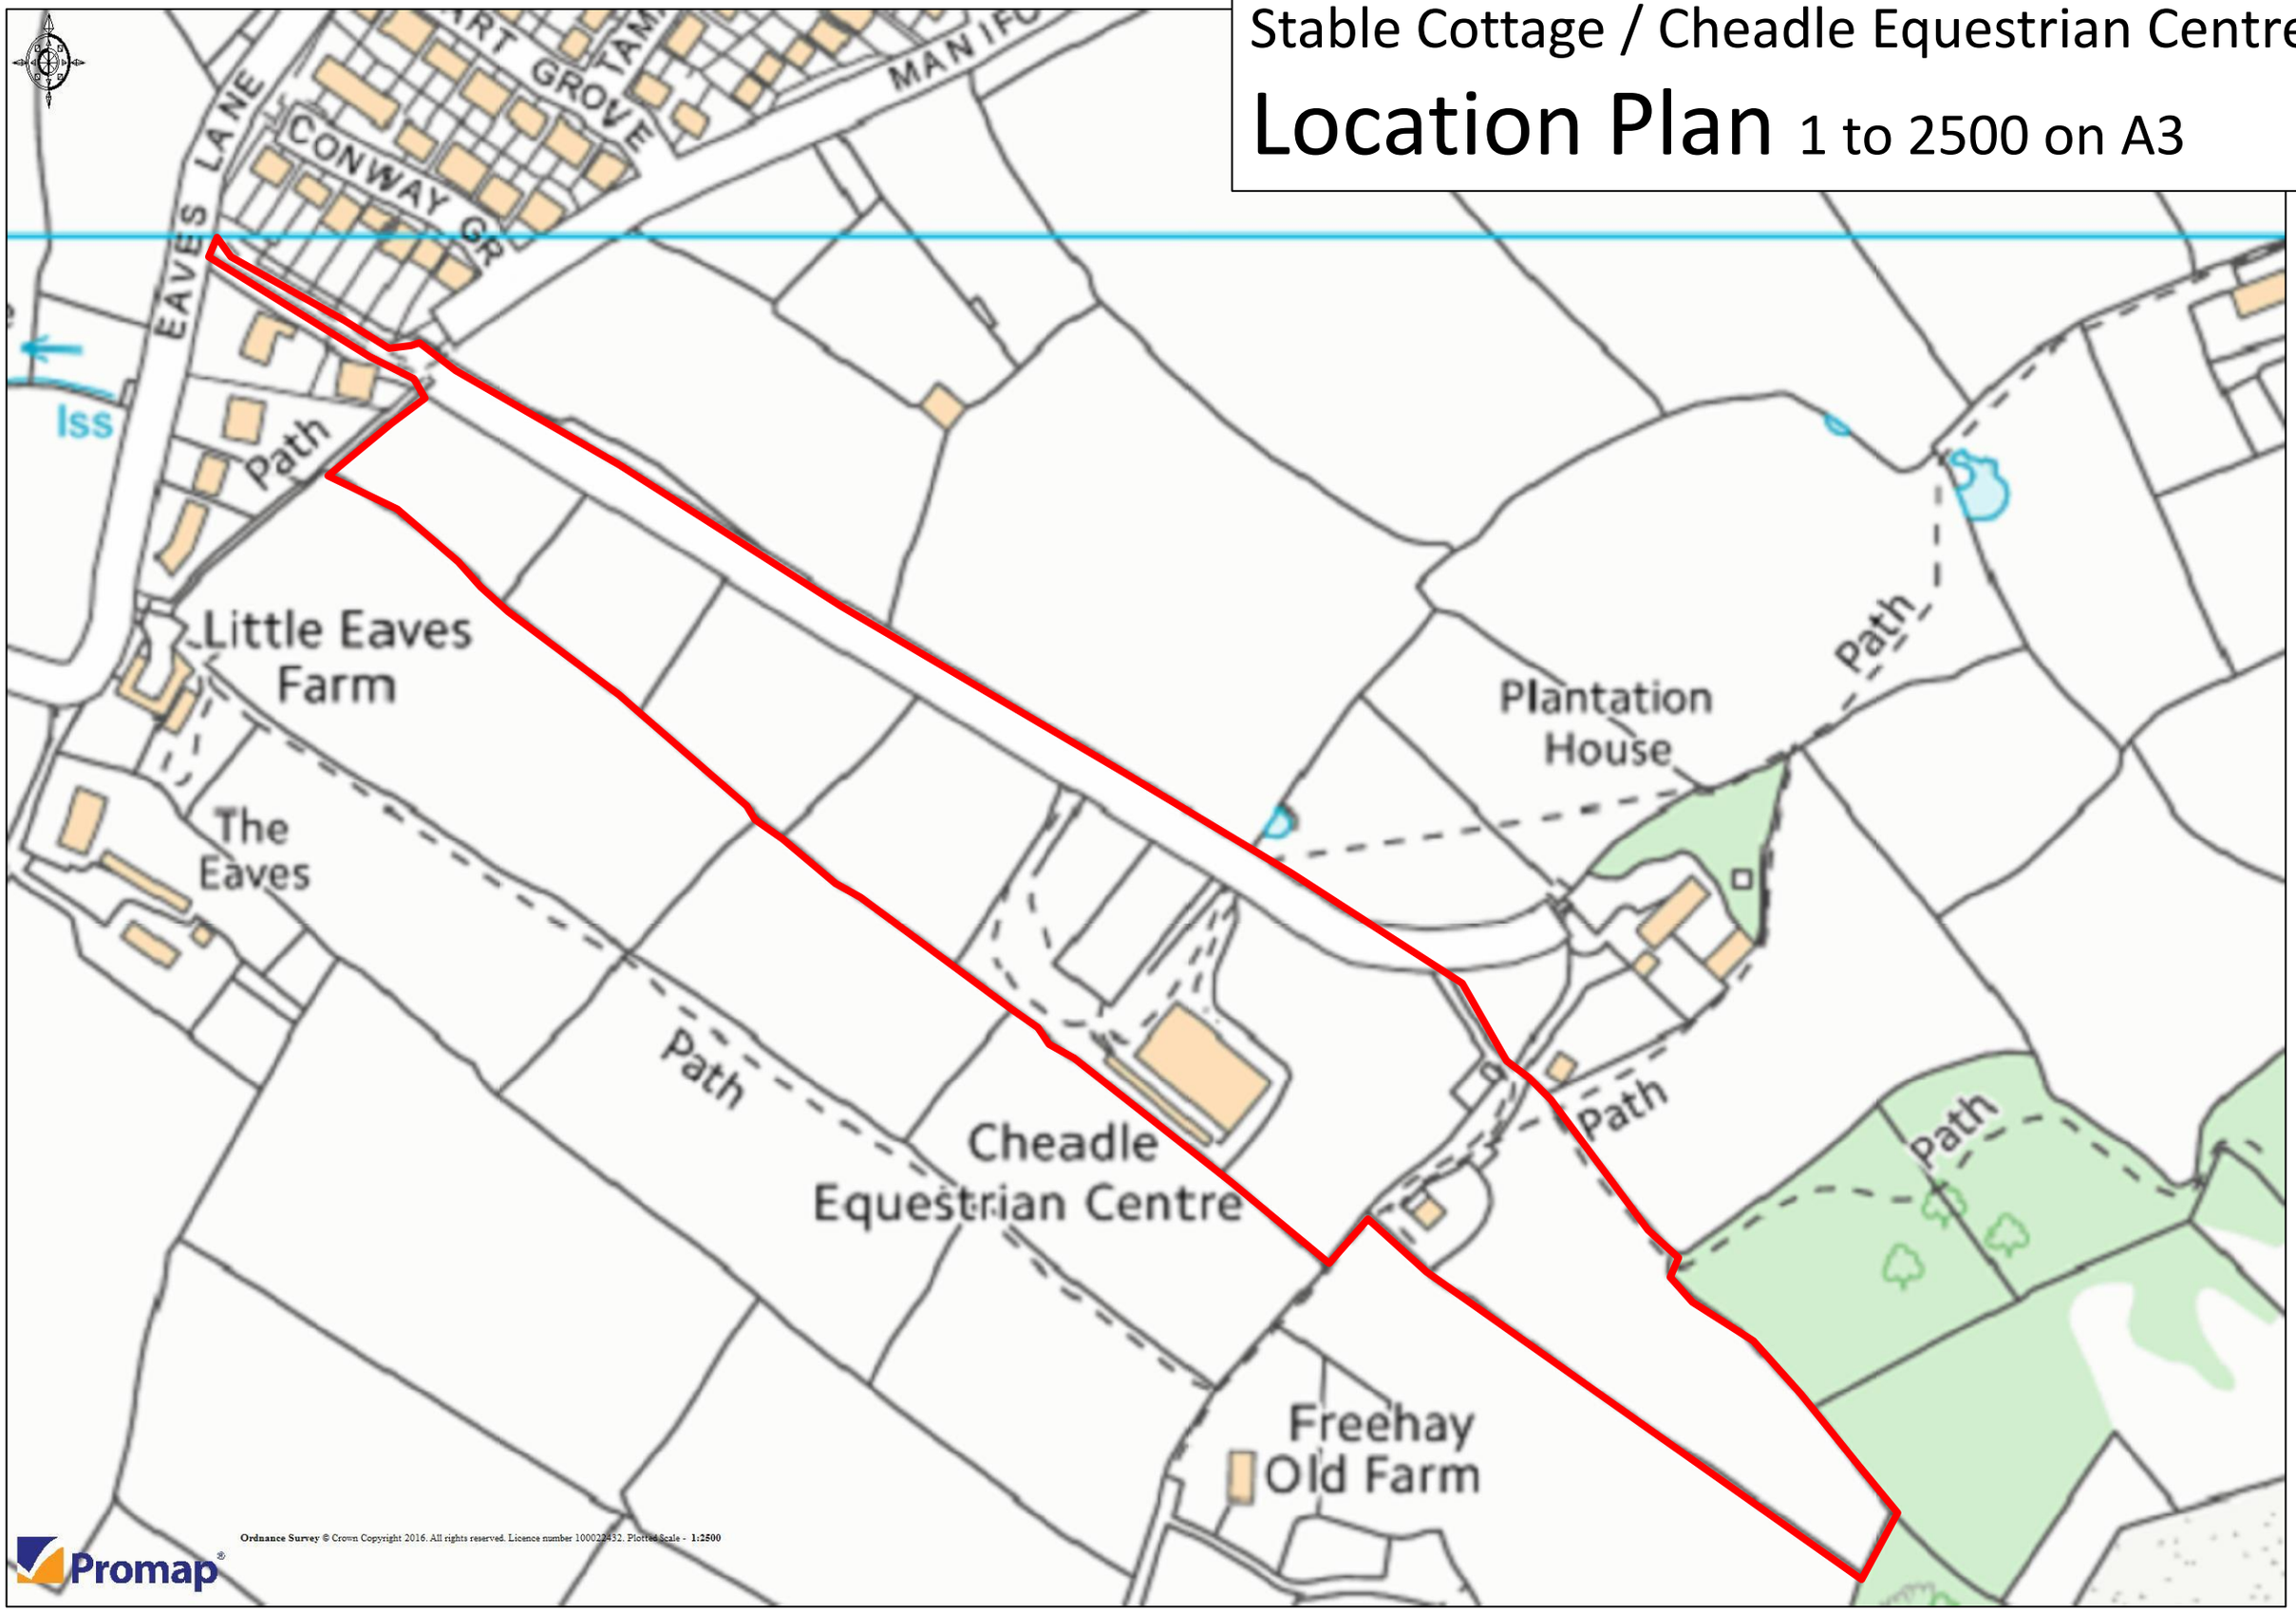

Ordnance Survey © Crown Copyright 2016. All rights reserved. Licence number 100022432. Plotted Scale - 1:2500

Promap®