

Proposed Site Plan
Scale 1 : 500

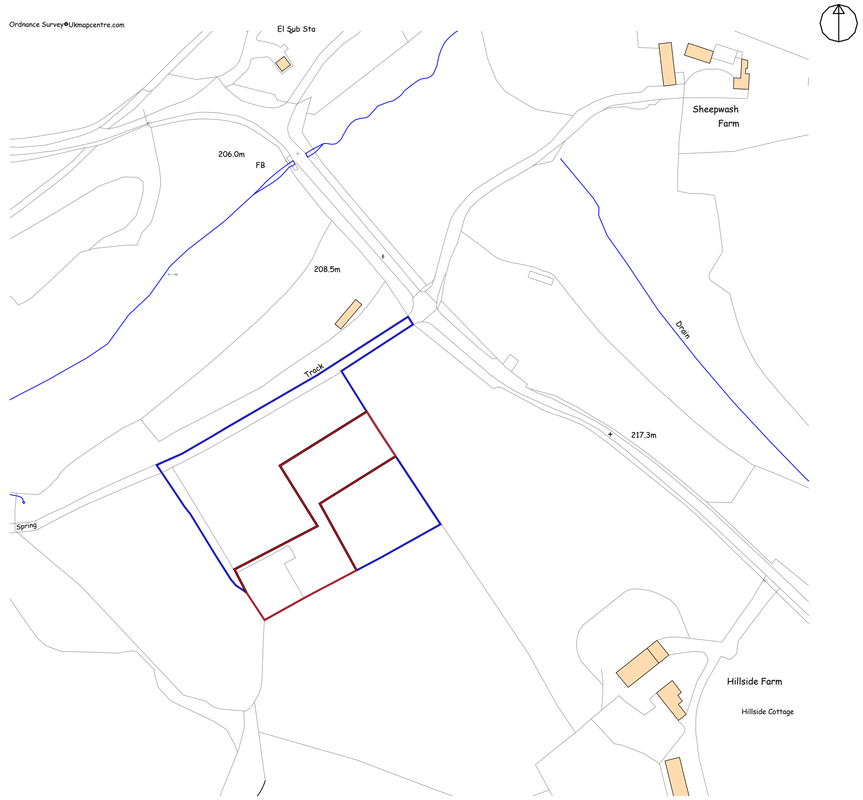

Location Plan
Scale 1 : 1250

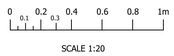

SCALE 1:20



SCALE 1:50

Rev.	Revision Description	Drn			Date

A.J.S.
Structural Design
62 Carter Street
Uttoxeter
Staffs. ST14 8EU
Tel: 01889 568056
Fax: 01889 569805

Client:
JMI Planning
Land at Handley Banks, Caverswall
Stoke-on-Trent, ST11 9EY

Title:
Proposed Stables and Menage:
Location Plan and Indicative Site Plsan

Drawn by:	Date:	Index No.:
JG	June 2017	

Scales:
As Shown Paper Size A1

Drawing No: A3143 - 001
Revision