
IMPORTANT WARNING - THIS PLAN IS FURNISHED AS A GENERAL GUIDE ONLY. IT MUST NOT BE RELIED UPON IN THE THE EVENT OF EXCAVAT[illegible]OR OTHER WORKS CARRIED OUT IN THE VICINITY OF CENTRAL NETWORKS CABLES AND ASSOCIATED PLANT. CABLES AND PLANT MAY BE SOME DISTANCE FROM THEIR A[illegible]NT POSITIONS ON THE PLAN. A LINE MAY INDICATE THE PRESENCE OF MORE THAN ONE CABLE. NOT ALL SERVICE CABLES ARE SHOWN. THERE MAY BE CABLES AND PLAN[illegible]ED BY OTHERS IN THE VICINITY WHICH ARE NOT SHOWN. CABLES SHOWN DEAD OR DISCONNECTED ON THIS PLAN MAY HAVE BEEN RECONNECTED AND SHOULD BE TREATED AS LIVE. MORE DETAILED INFORMATION MAY BE AVAILABLE FOR 33 KV, 66 KV AND 132 KV CABLES IF REQUIRED. THIS PRINT IS ONLY VALID FOR 3 MONTHS FROM THE DATE STAMP.

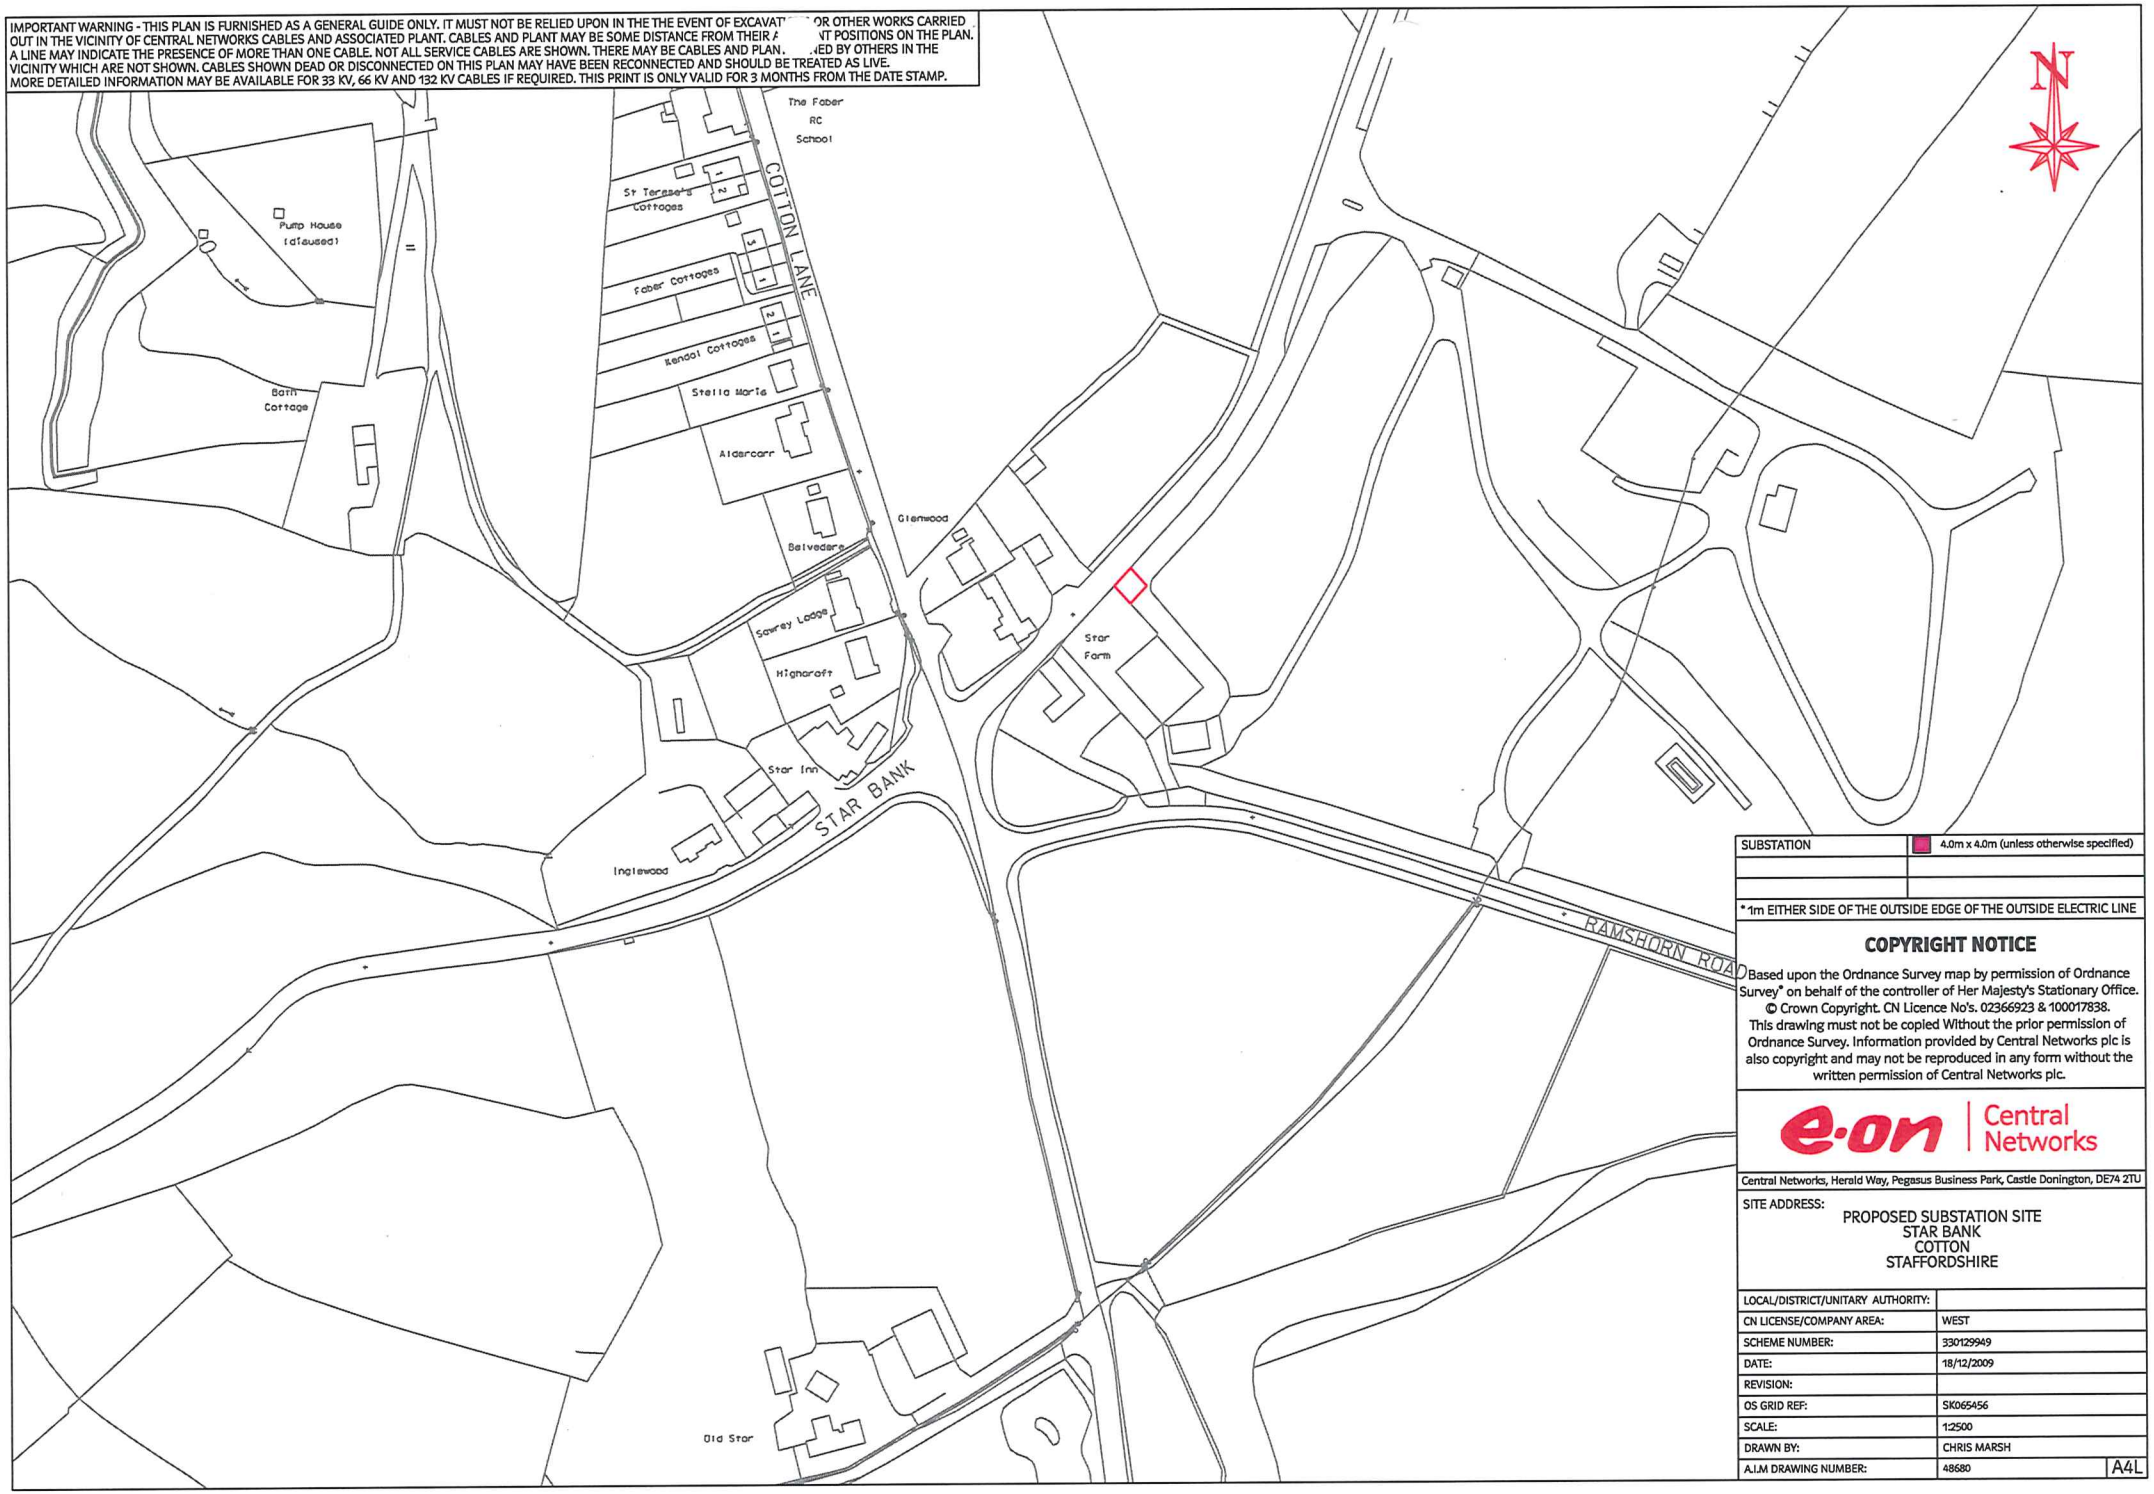

SUBSTATION	4.0m x 4.0m (unless otherwise specified)

*1m EITHER SIDE OF THE OUTSIDE EDGE OF THE OUTSIDE ELECTRIC LINE

COPYRIGHT NOTICE

Based upon the Ordnance Survey map by permission of Ordnance Survey* on behalf of the controller of Her Majesty's Stationary Office. © Crown Copyright. CN Licence No's. 02366923 & 100017838. This drawing must not be copied Without the prior permission of Ordnance Survey. Information provided by Central Networks plc is also copyright and may not be reproduced in any form without the written permission of Central Networks plc.

e·on | Central Networks

Central Networks, Herald Way, Pegasus Business Park, Castle Donington, DE74 2TU

SITE ADDRESS:
PROPOSED SUBSTATION SITE
STAR BANK
COTTON
STAFFORDSHIRE

LOCAL/DISTRICT/UNITARY AUTHORITY:	
CN LICENSE/COMPANY AREA:	WEST
SCHEME NUMBER:	330129949
DATE:	18/12/2009
REVISION:	
OS GRID REF:	SK065456
SCALE:	1:2500
DRAWN BY:	CHRIS MARSH
A.I.M DRAWING NUMBER:	48680 A4L