SIDE ELEVATIONS

SCALE 1:100

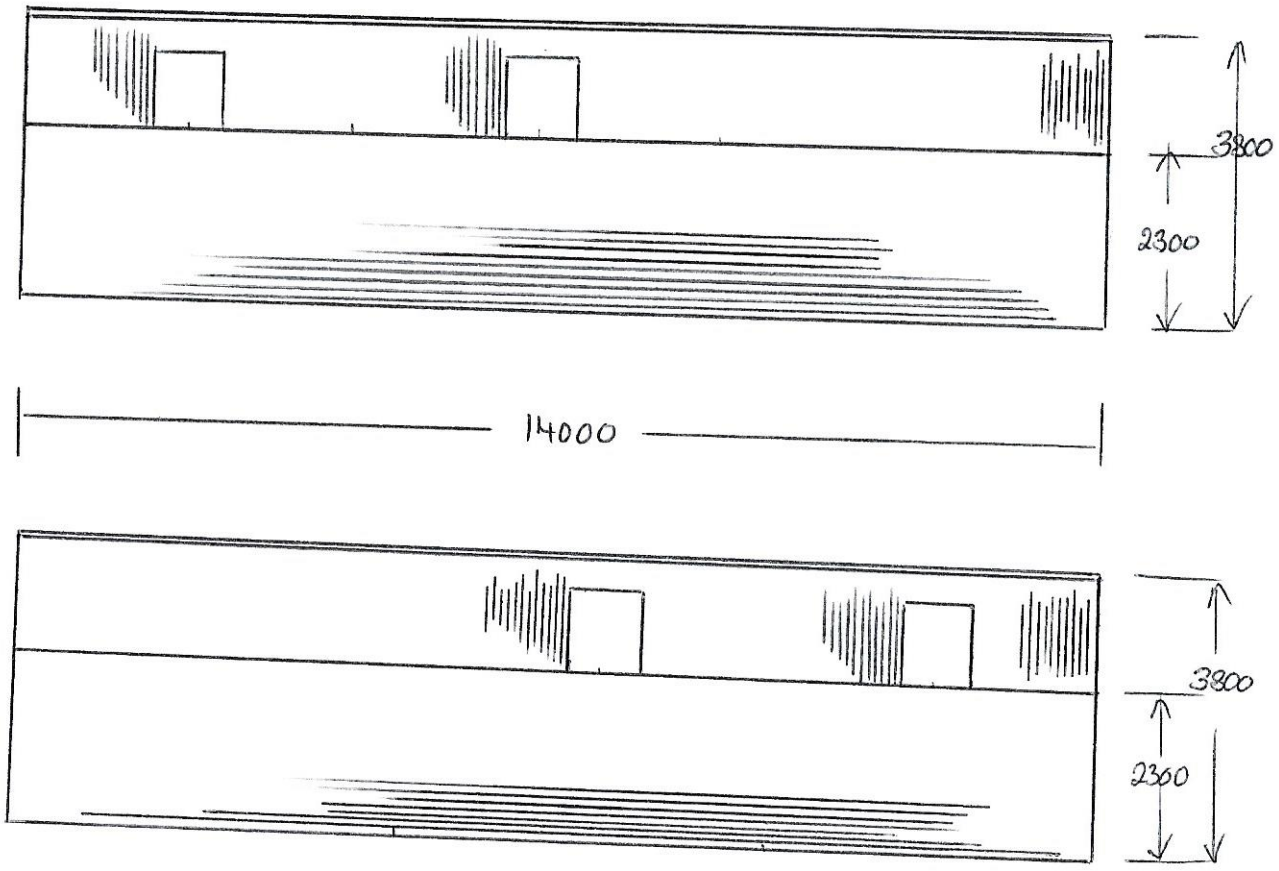

FRONT AND REAR ELEVATIONS.

SCALE 1:100

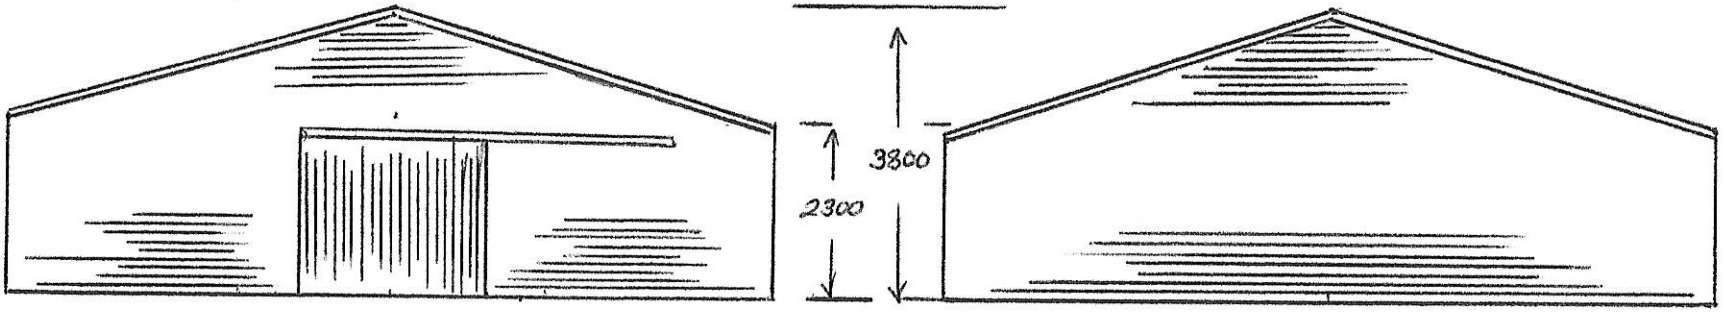

BLOCK PLAN SCALE 1:100.

