
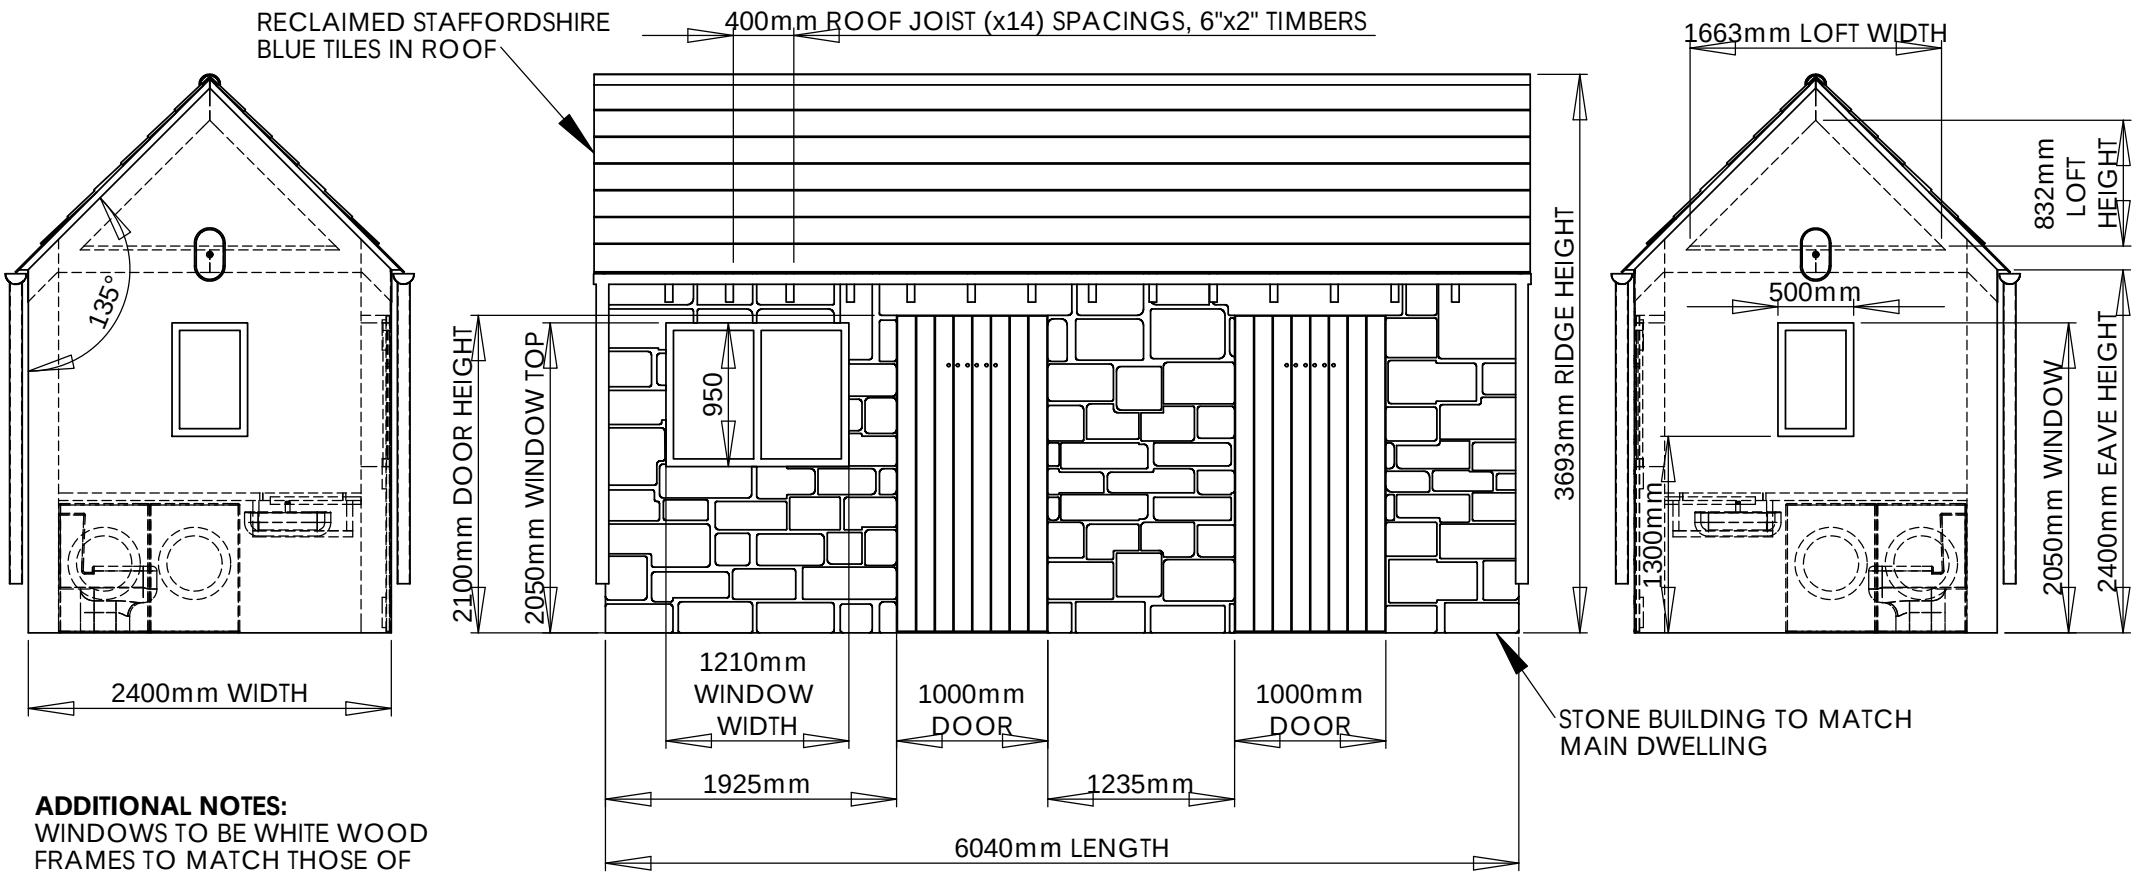


ADDITIONAL NOTES:
WINDOWS TO BE WHITE WOOD FRAMES TO MATCH THOSE OF THE MAIN DWELLING.

DOORS TO BE GREEN PAINTED WOOD TO MATCH THAT AT THE FRONT OF THE PROPERTY.

GUTTERING AND DOWNPIPES IN GREEN TO MATCH THAT OF THE MAIN DWELLING.

RAFTERS TO BE FLUSH WITH THE WALL FACE AT THE BOTTOM TO MATCH THOSE ON THE NEIGHBOURS OUTBUILDING.

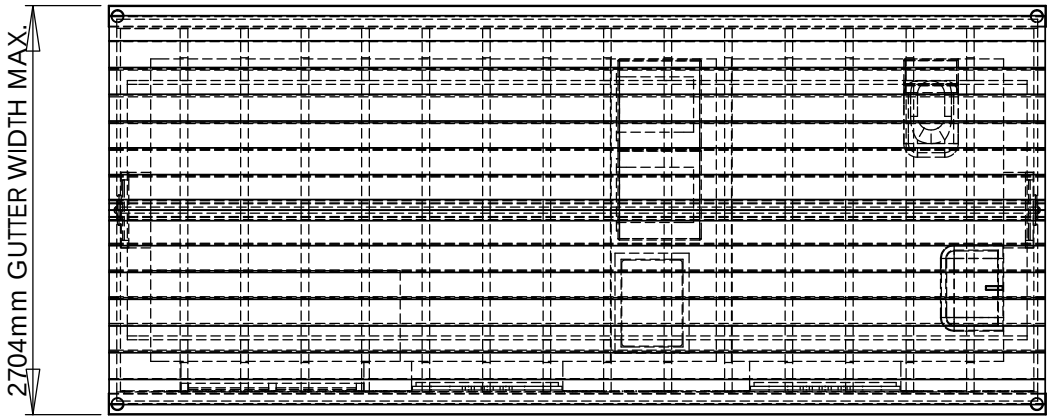

0 1000mm

Scale 1:50

Mr James Spooner
2 Castle Barn
Castlehill road
Alton
ST10 4AJ

TITLE:

OUTBUILDING




0 1000mm

Scale1:100


Mr James Spooner
2 Castle Barn
Castlehill road
Alton
ST10 4AJ

TITLE:
GROUND PLAN

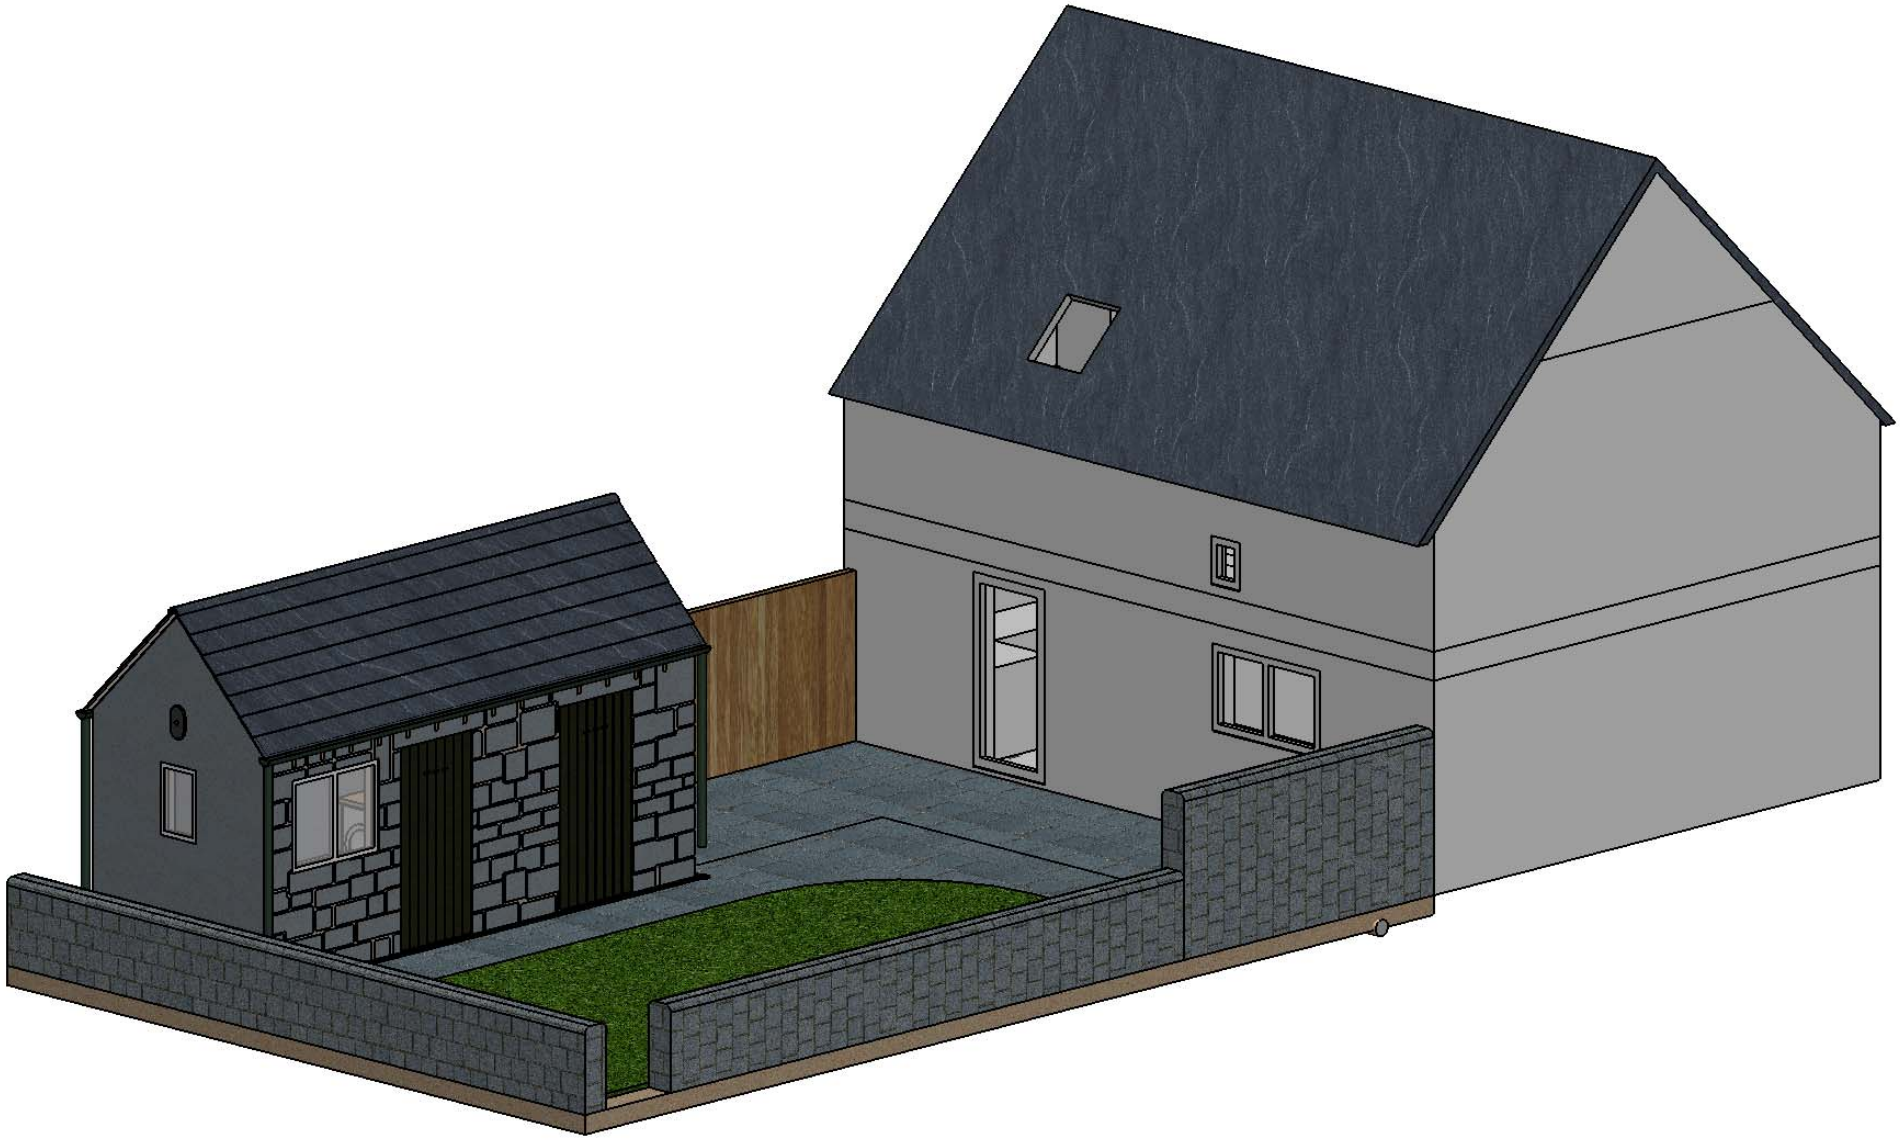

Mr James Spooner
2 Castle Barn
Castlehill road
Alton
ST10 4AJ

TITLE:
REAR PROPOSAL

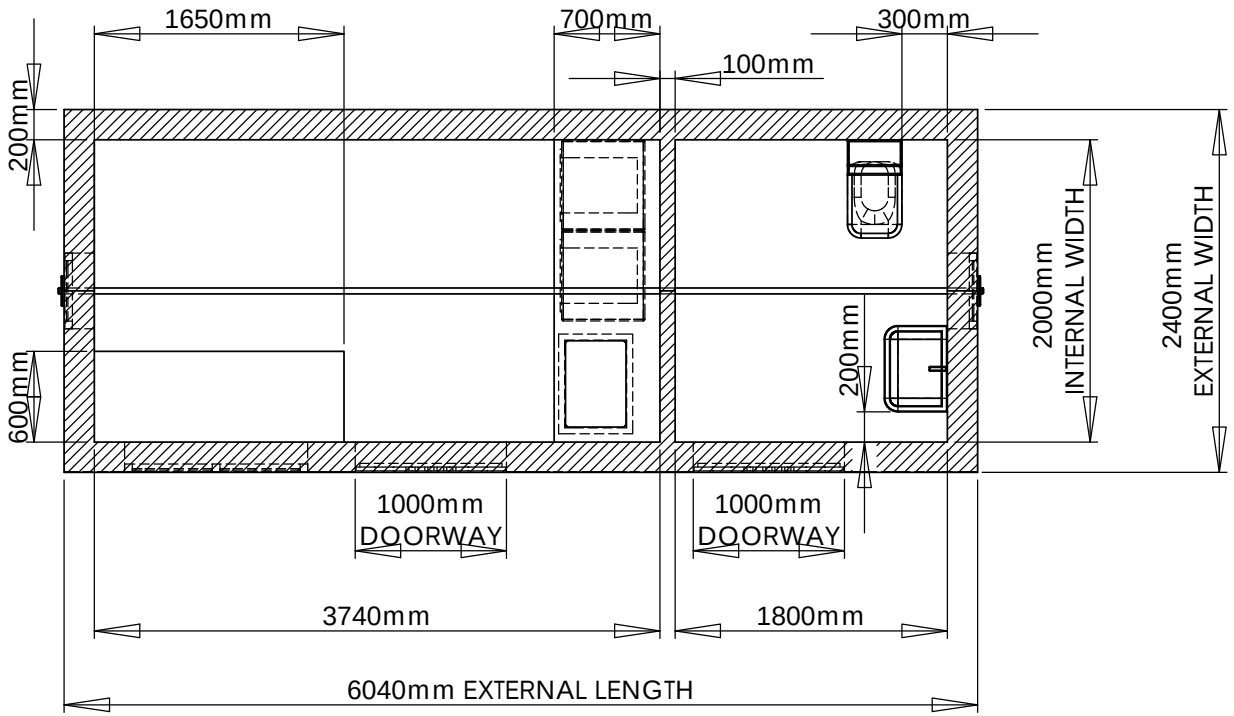



Mr James Spooner
2 Castle Barn
Castlehill road
Alton
ST10 4AJ

0 1000mm

Scale1:50

TITLE: OUTBUILDING PLAN VIEW

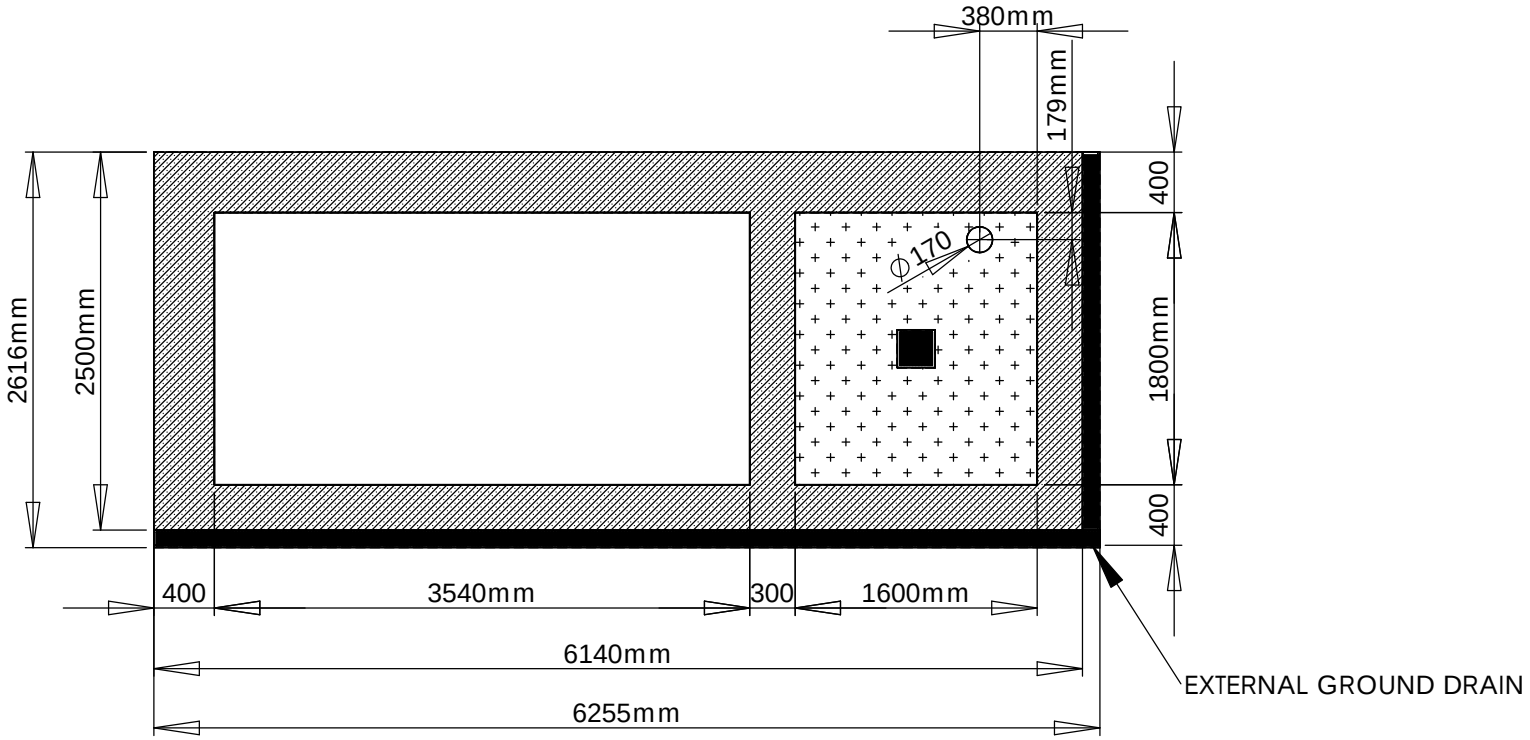

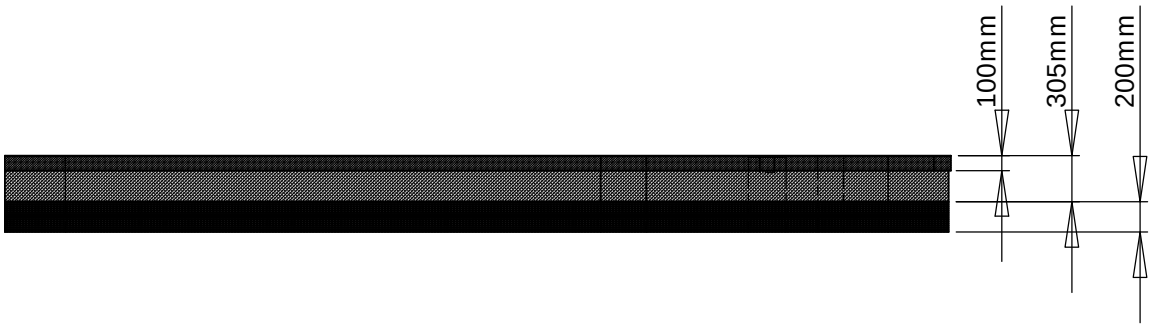


Mr James Spooner
2 Castle Barn
Castlehill road
Alton
ST10 4AJ

0 1000mm

Scale1:50

TITLE: FOUNDATIONS

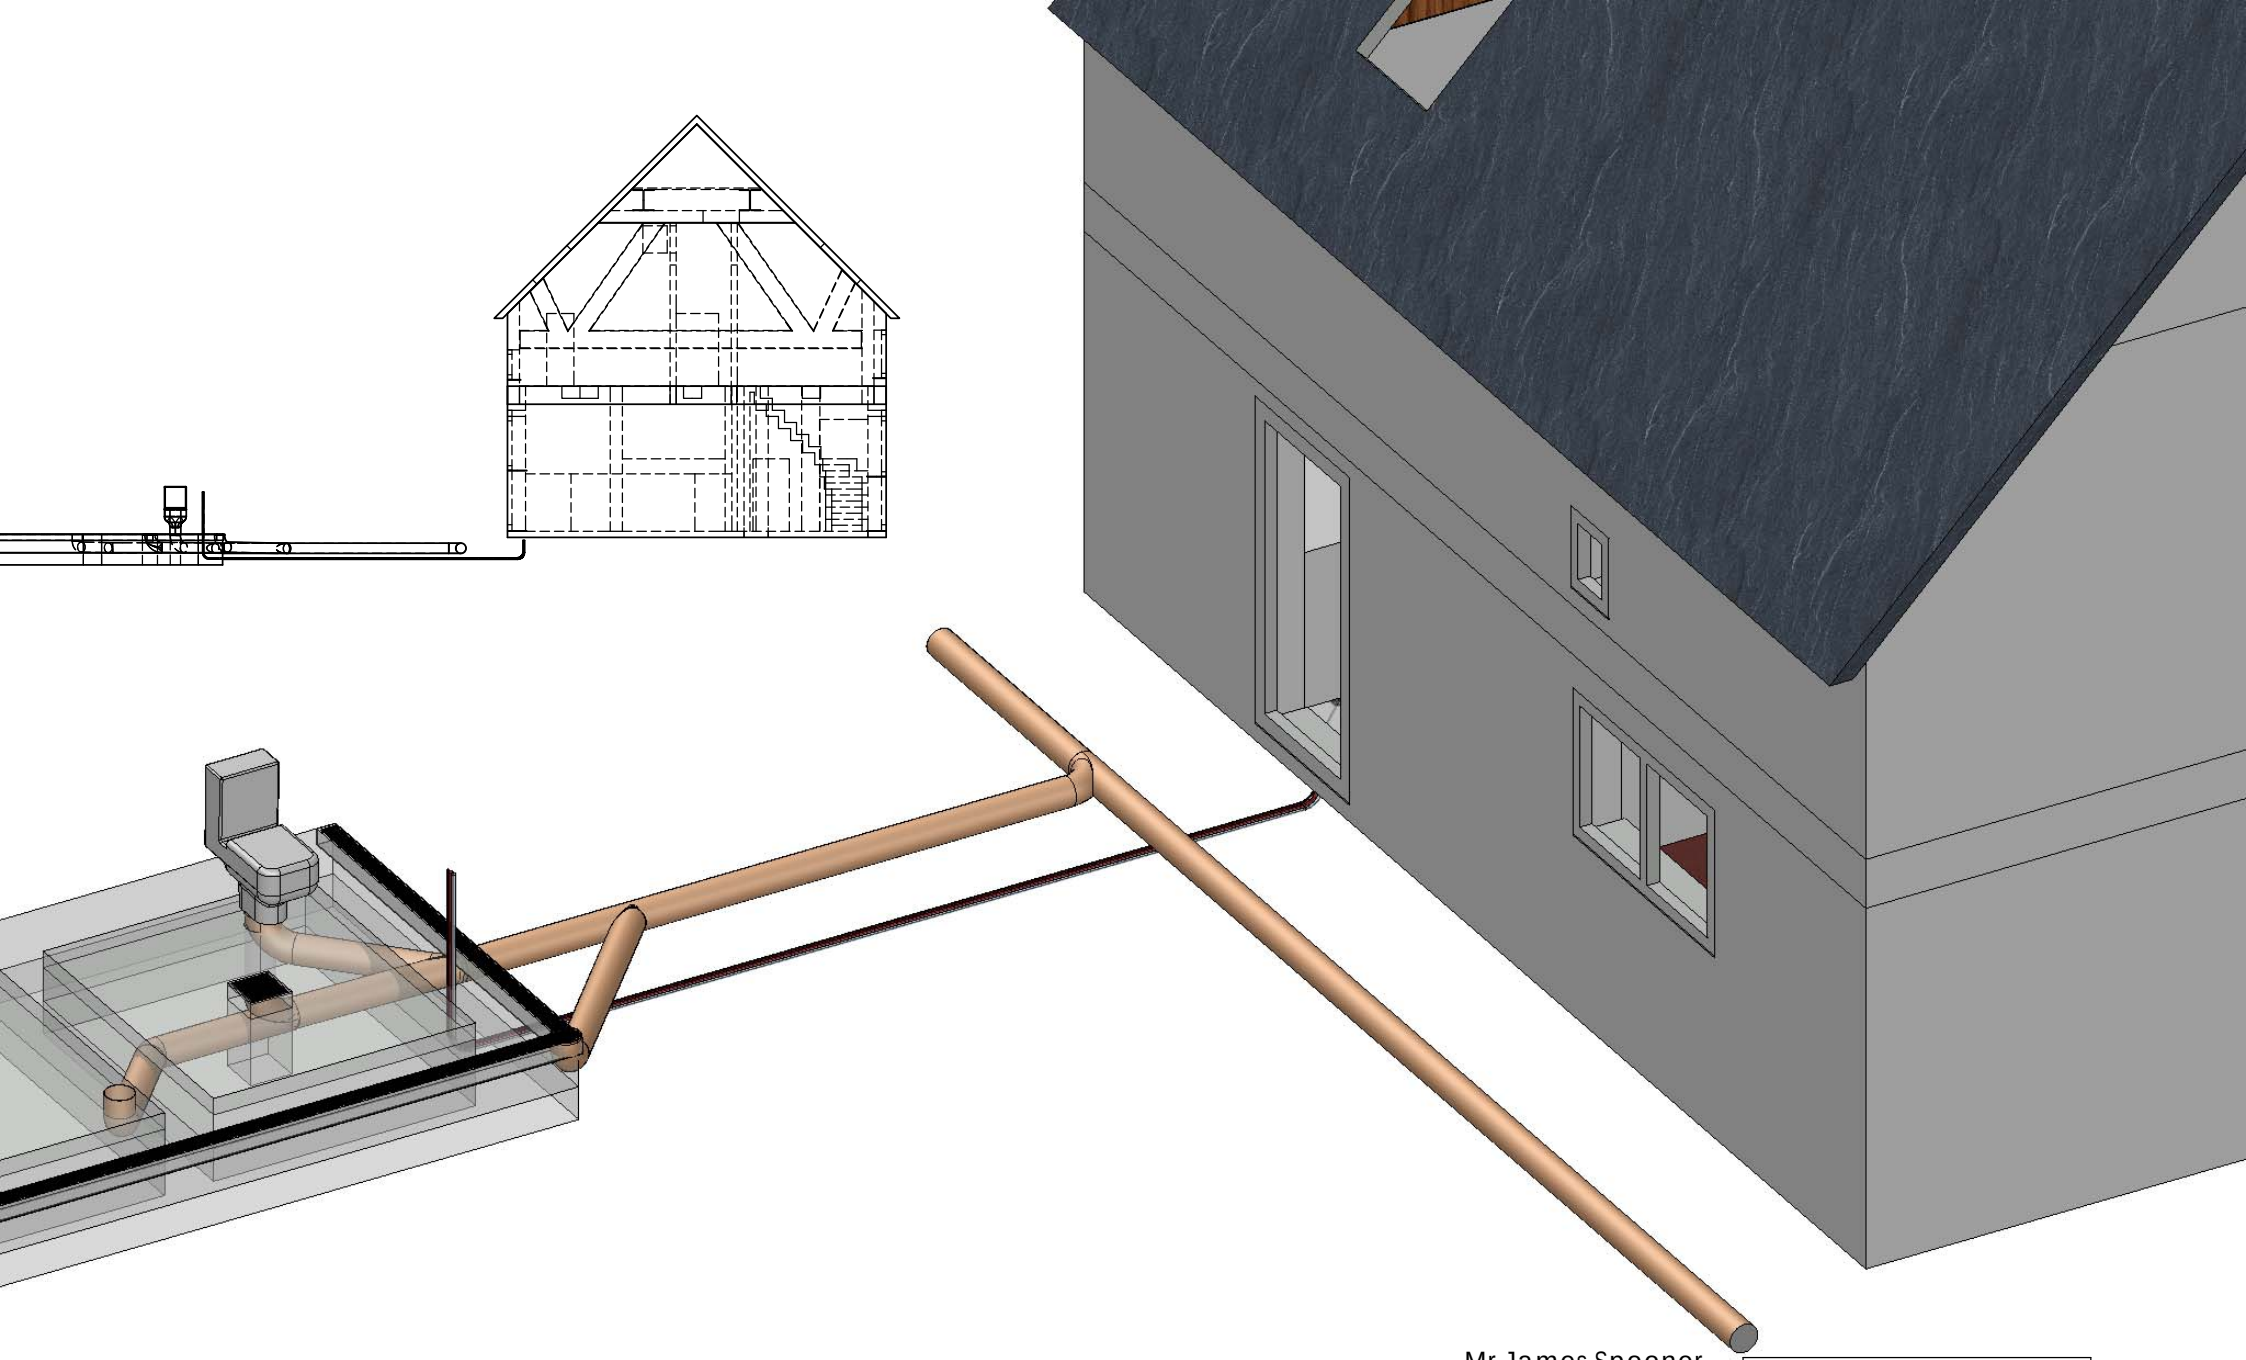

Mr James Spooner
2 Castle Barn
Castlehill road
Alton
ST10 4AJ

TITLE: DRAINS

Scale1:25