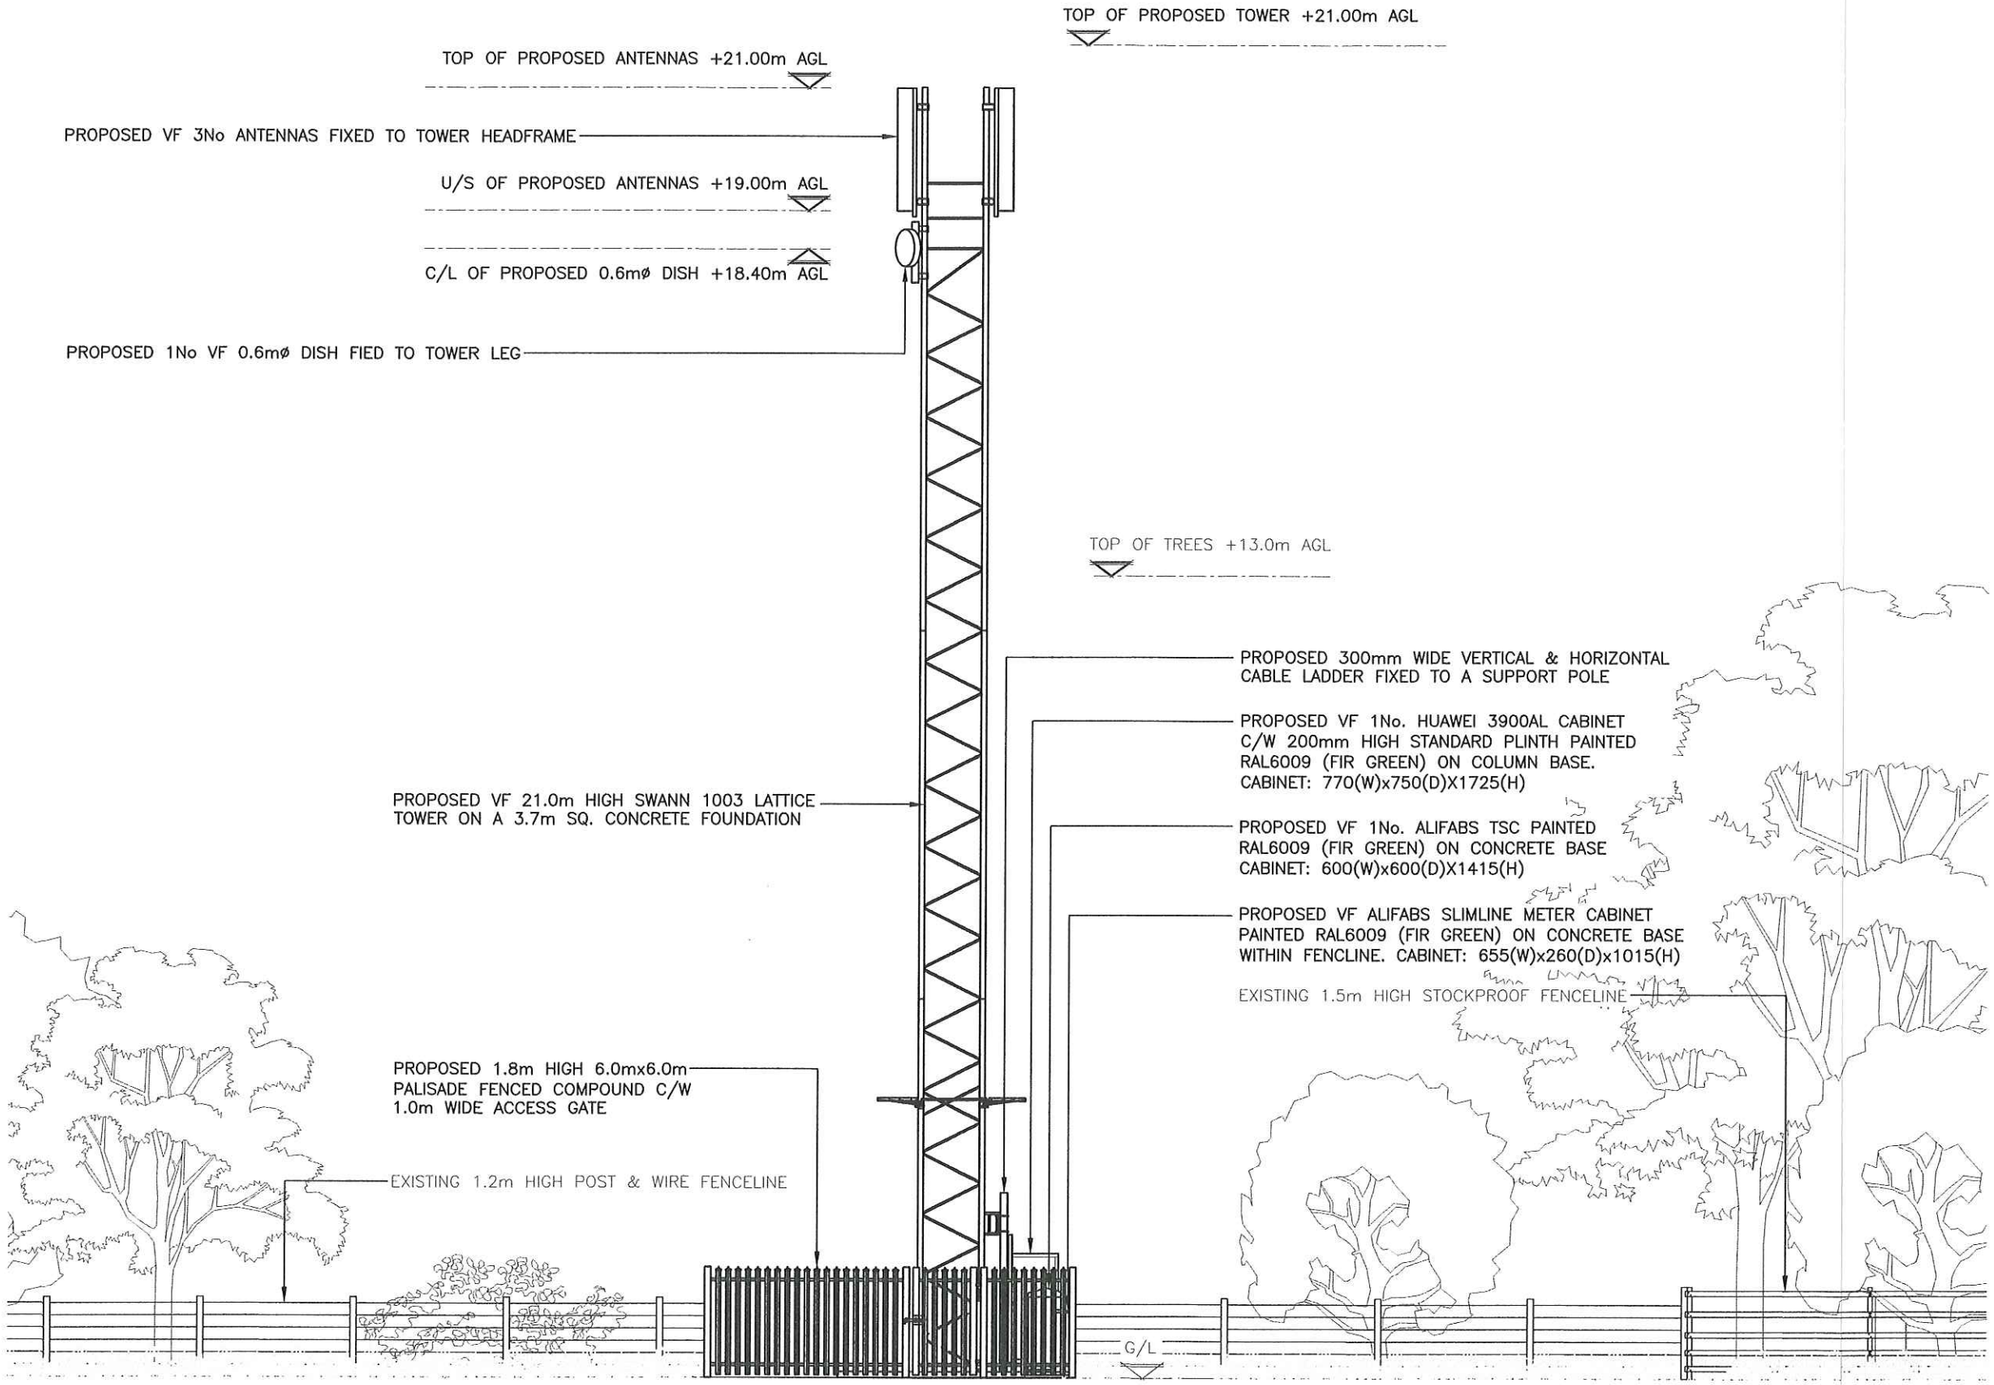


# PROPOSED NORTH EAST ELEVATION

(1:100)

5000 0 5000 10000

ORIGINAL SCALE AT A3 – 1:100 ALL DIMENSIONS IN MILLIMETRES

**The drawings comply with TEF & Vodafone Standard ICNIRP guidelines.**
**Designed in accordance with CTIL document: SDN0008**

ALL DIMENSIONS ARE IN mm UNLESS NOTED OTHERWISE

| N.G.R | E: 399877 N: 357742 |
|---|---|
| CONCESSION REQUIRED | NO |

NOTES:

| REV | MODIFICATION | BY | CH | DATE |
|---|---|---|---|---|
| C | Note revised | RKB | MT | 05.07.17 |
| B | Fenced compound revised | RKB | MT | 03.07.17 |
| A | Issued for Approval | RKB | MT | 04.05.17 |

KTL

Infra Projects
Sustainable | Innovative

vodafone
GROW THE GRID

| Cell Name | Opt. |
|---|---|
| TITTESWORTH RESERVOIR WTW | – |

Cell ID No

| CTIL | TEF | VF |
|---|---|---|
| 207973 | – | 13280 |

Site Address / Contact Details

TITTESWORTH RESERVOIR WTW
SEVERN TRENT WATER
BUXTON ROAD
MEERBROOK, LEEK
ST13 8TG

Drawing Title: PROPOSED SITE ELEVATION

Purpose of issue: PLANNING — Dwg Rev: C

Drawing Number: 301

| Surveyed By: | Original Sheet Size: | Pack Issue: |
|---|---|---|
| M Bookes | A3 | C |

| Drawn: | Date: | Checked: | Date: |
|---|---|---|---|
| RKB | 04.05.17 | MT | 04.05.17 |