Copyright of this drawing is vested in the Architect and it must not be copied or reproduced without consent. Figured dimensions only are to be taken from this drawing. All contractors must visit the site and be responsible for taking and checking all dimensions relative to their work. Hulme Upright Ltd are to be advised of any variation between drawings and site conditions.
DO NOT SCALE OFF THIS DRAWING ..... IF IN DOUBT ASK

Rev.	Drawn	Comments	Date

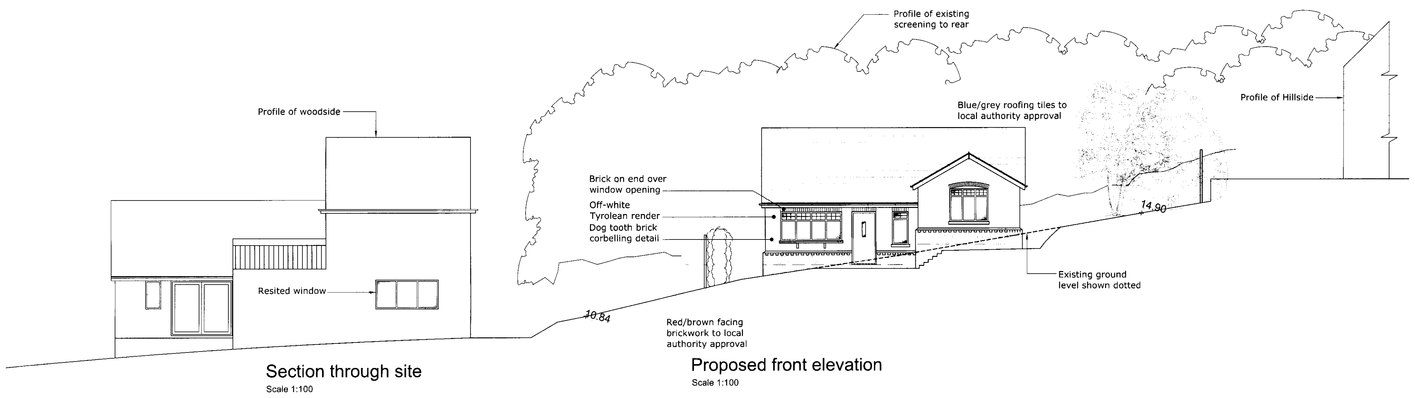

Section through site
Scale 1:100

Proposed front elevation
Scale 1:100

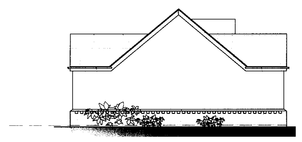

Proposed side elevation
Scale 1:100



Proposed rear elevation
Scale 1:100

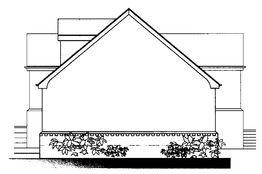

Proposed side elevation
Scale 1:100

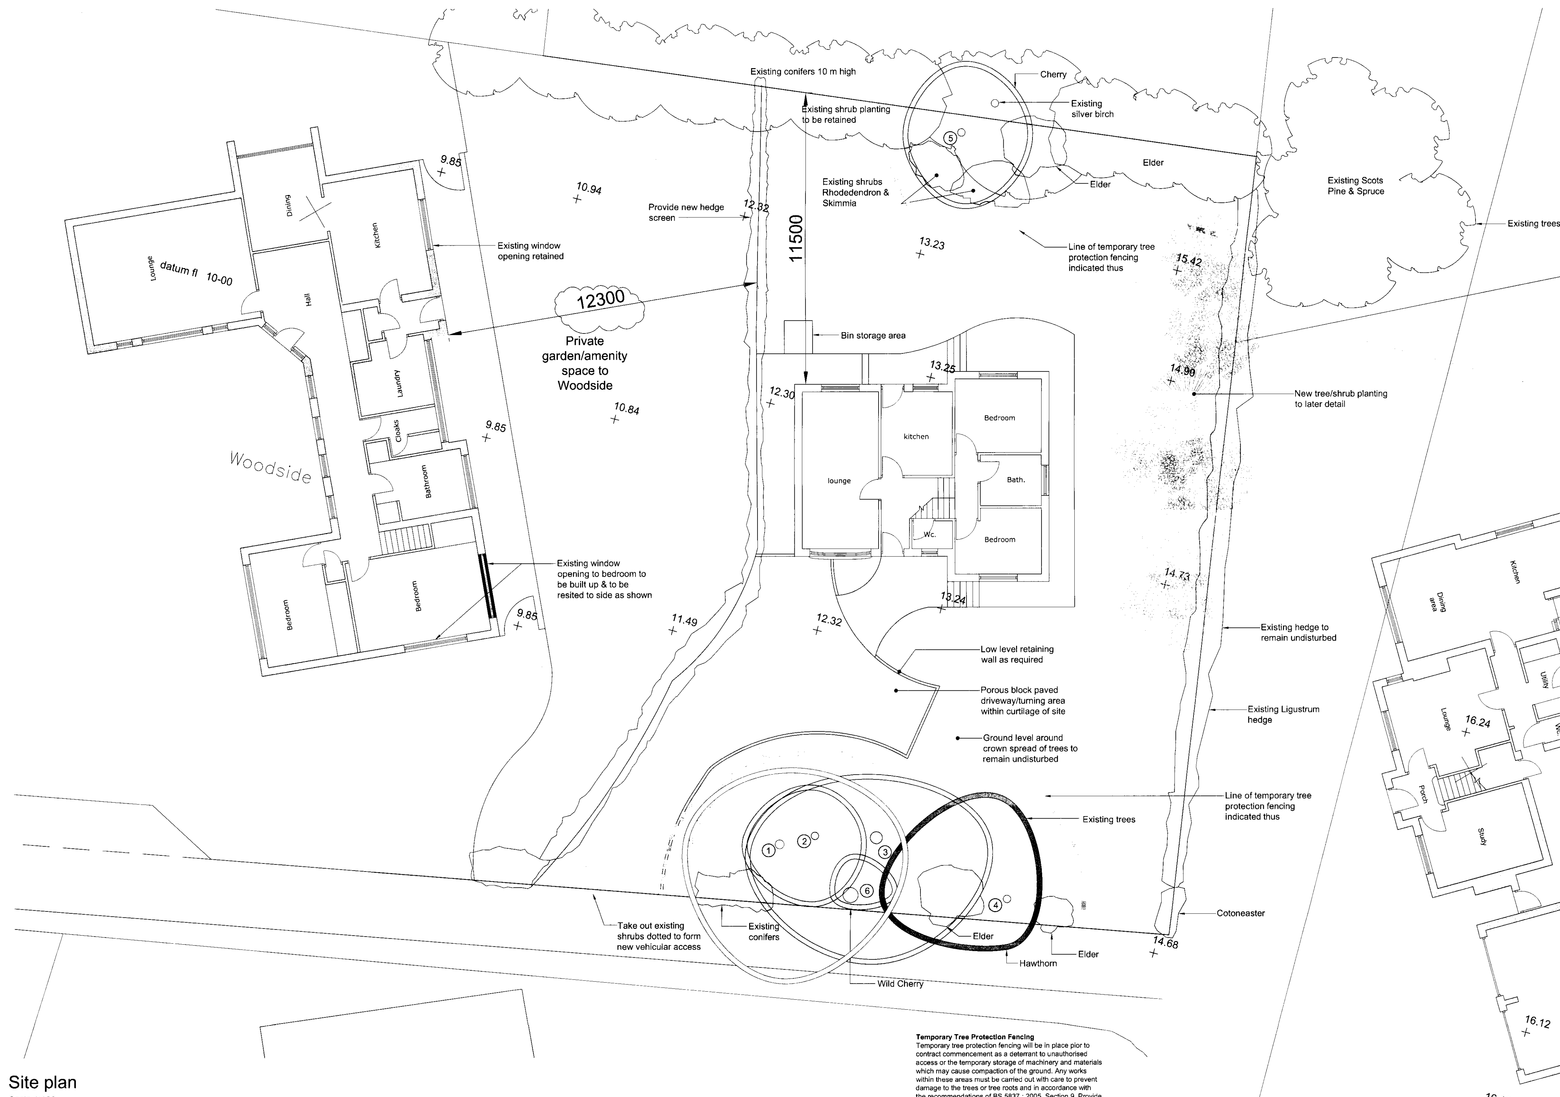

Temporary Tree Protection Fencing
Temporary tree protection fencing will be in place prior to contract commencement as a deterrant to unauthorised access or the temporary storage of machinery and materials which may cause compaction of the ground. Any works within these areas must be carried out with care to prevent damage to the trees or tree roots and in accordance with the recommendations of BS 5837 : 2005, Section 9. Provide further protection of the trees and roots with the use of temporary boards or similar, to protect the ground inside the root protection fencing when carrying out work within these areas or creating pedestrian routes through.

Site plan
Scale 1:100

Proposed first floor plan
Scale 1:100

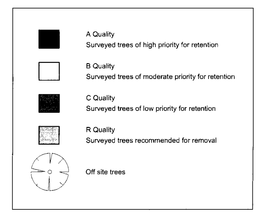



Site location plan
Scale 1:1250



Site plan
Scale 1:500

hulmeupright
Highpoint
Festival Park
Hanley
Stoke-on-Trent
ST1 5SH
MANCHESTER
STOKE-ON-TRENT
Tel: 01782 208 600
Fax: 01782 206 080
Email: stoke@hu-arch.co.uk
www.hulmeupright.co.uk
architects townplanners interiordesigners cdmco-ordinators landscapearchitects

Client
Mrs S Mellor

Project
Proposed dwelling on land at rear of
Woodside, Cheddleton Road , Birchall,

Title
Plan as Proposed
Option B

Status
Scheme layout plan

Date Jun 09 Drawn ME

Scale @A0 1:200 Checked

Project No 21222/04 Drawing No. Rev

File Ref: H:\