
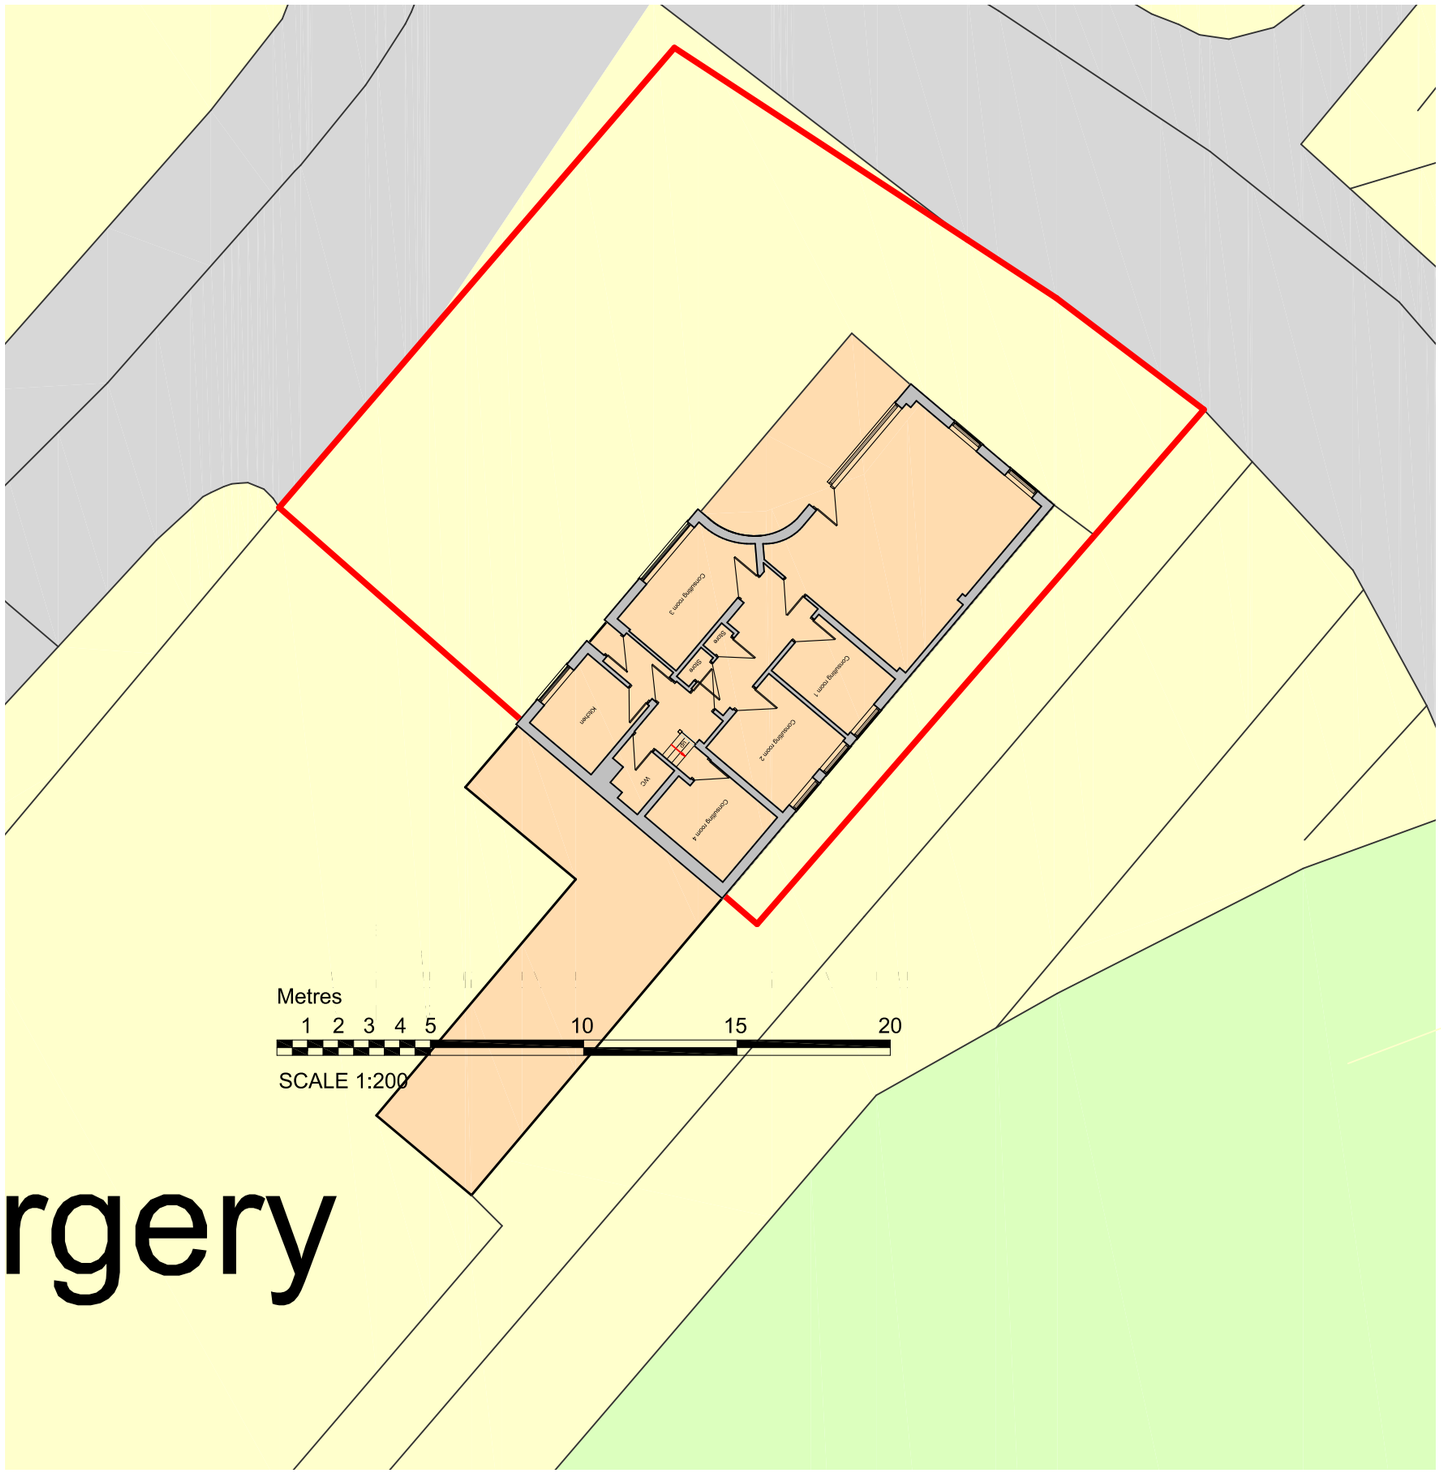


Site block plan as existing / proposed 1:200

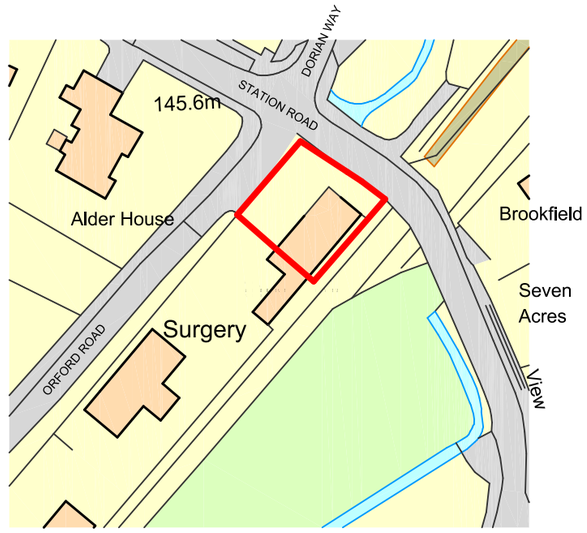

Ordnance Survey, (c) Crown Copyright 2017. All rights reserved. Licence number 100022432

Metres
10 20 30 40 50 60 70 80 90 100

SCALE 1:1250

WAY

Site location plan 1:1250

DBD Architectural Consultancy Ltd ©2017

1. Copyright is vested with DBD Architectural Consultancy Ltd.

2. All dimensions to be checked on site before proceeding.

3. Contractor to check/adjust dimensions of new work to suit existing conditions.
Do not assume existing structure or details are plumb, square or level.

4. Contractor must notify the architect of any discrepancies before proceeding.

5. All drawings to be read in conjunction with all other consultants drawings and specs.

Rev	Date	Description
A	30.06.17	Floor plan

DBD Architectural Consultancy

DBD Architectural Consultancy Ltd
50 Broad Street, Leek,
Staffordshire, ST13 5NS
01538 383118
mail@dbdconsultants.co.uk
www.dbdconsultants.co.uk

Client
Mrs Karen Baggaley
Former
Endon Audiology Centre

Project
Proposed change of use:
from D1 to A2
Estate Agent

Title
Site plans

Stage: Planning		
Size: A3	Date: 15.06.17	Job No: 1740-100
Scale:1:1250 & 1:200		
Drawing Number: PL 01A		