




FRONT ELEVATION OF BARN

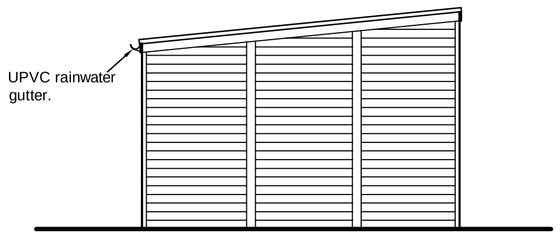


SIDE ELEVATION OF BARN

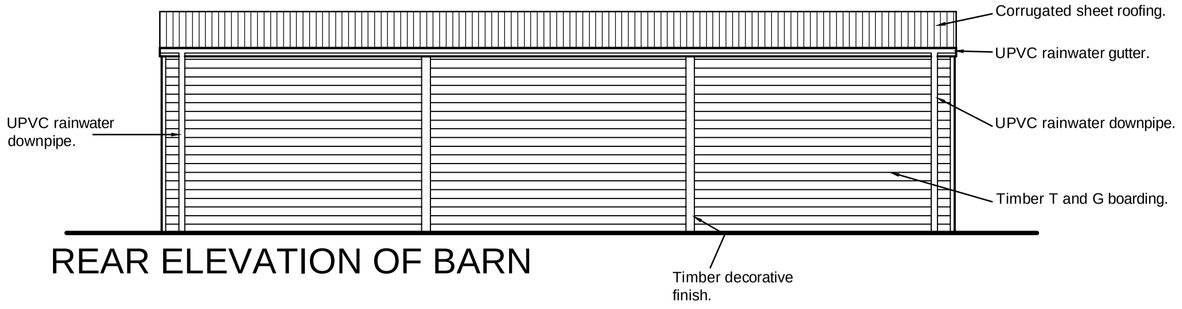

REAR ELEVATION OF BARN

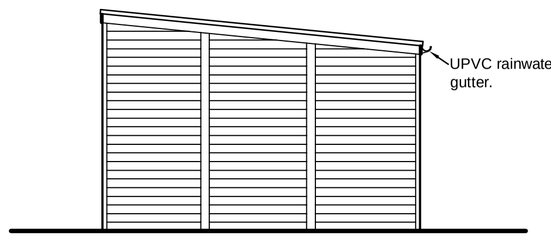



SIDE ELEVATION OF BARN

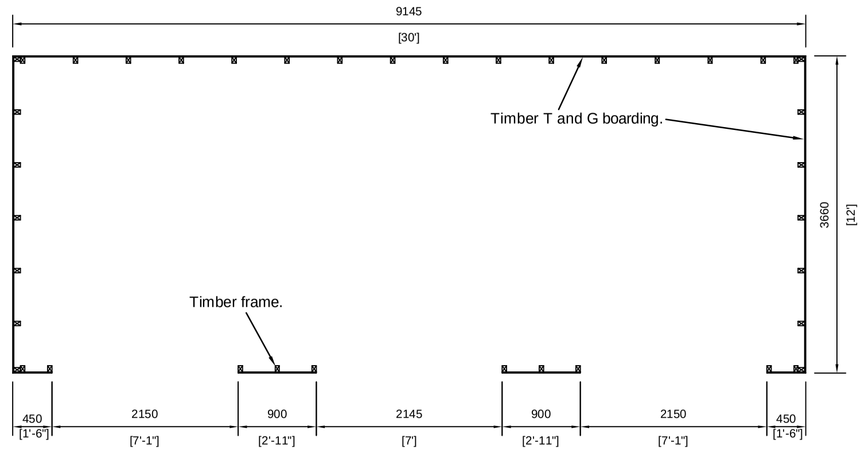


PLAN OF BARN

SCALE 1:50

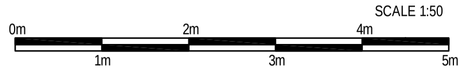


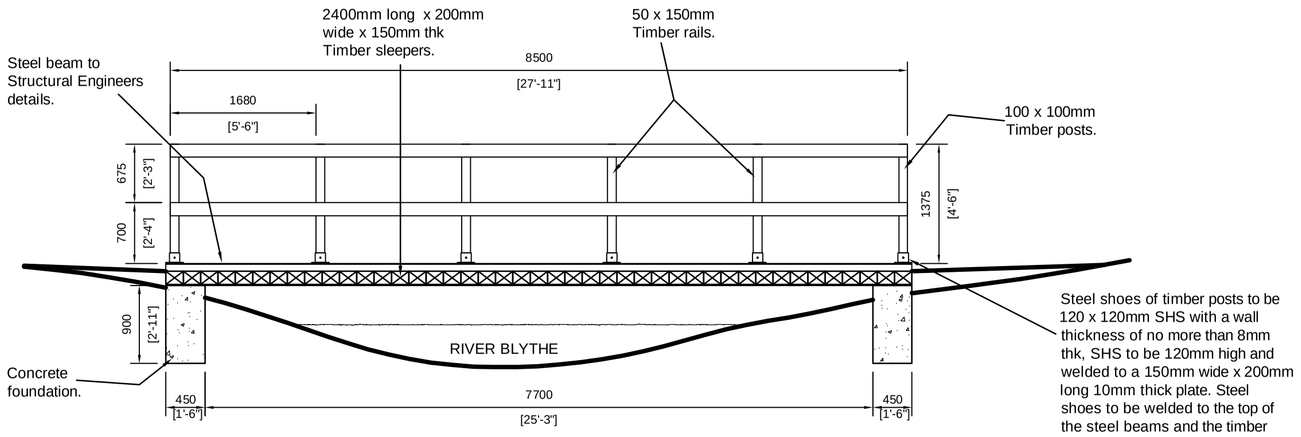

LONGITUDINAL SECTION / ELEVATION OF BRIDGE.

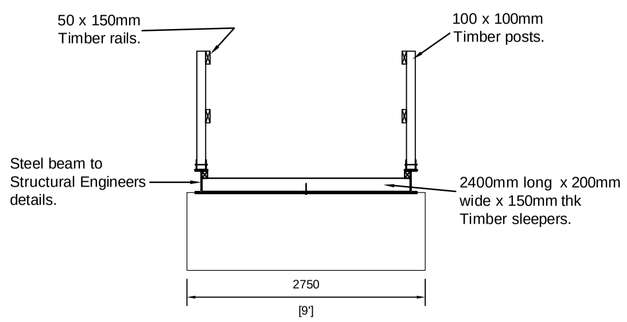



CROSS SECTION OF BRIDGE.

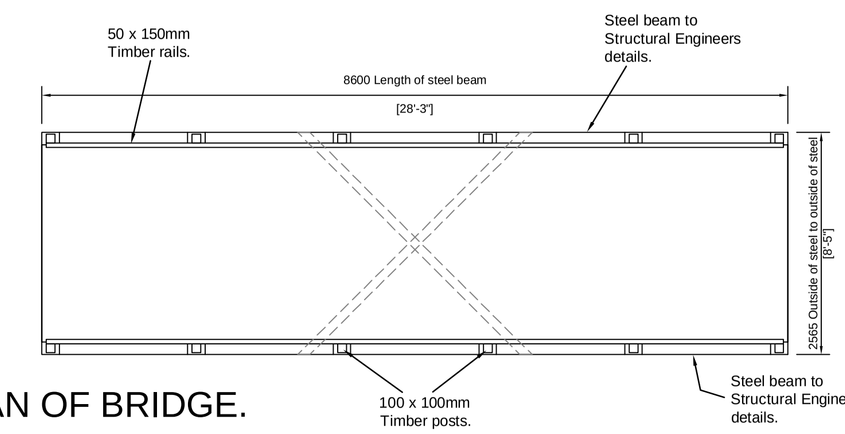

PLAN OF BRIDGE.

SCALE 1:50

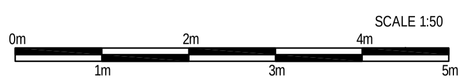

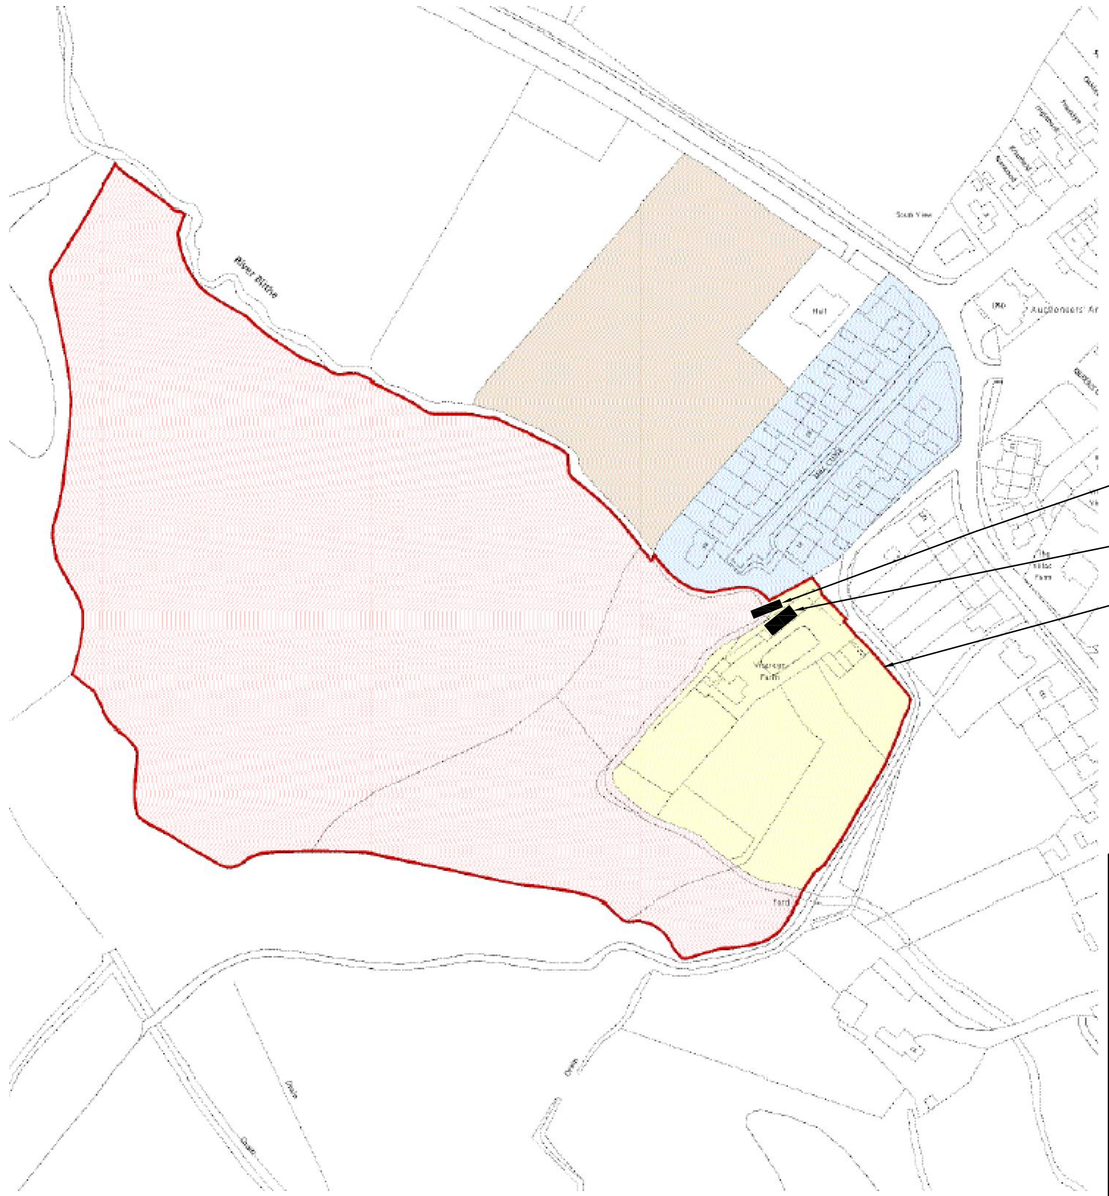


LOCATION PLAN.

SCALE 1 : 1250

SCALE 1:1250




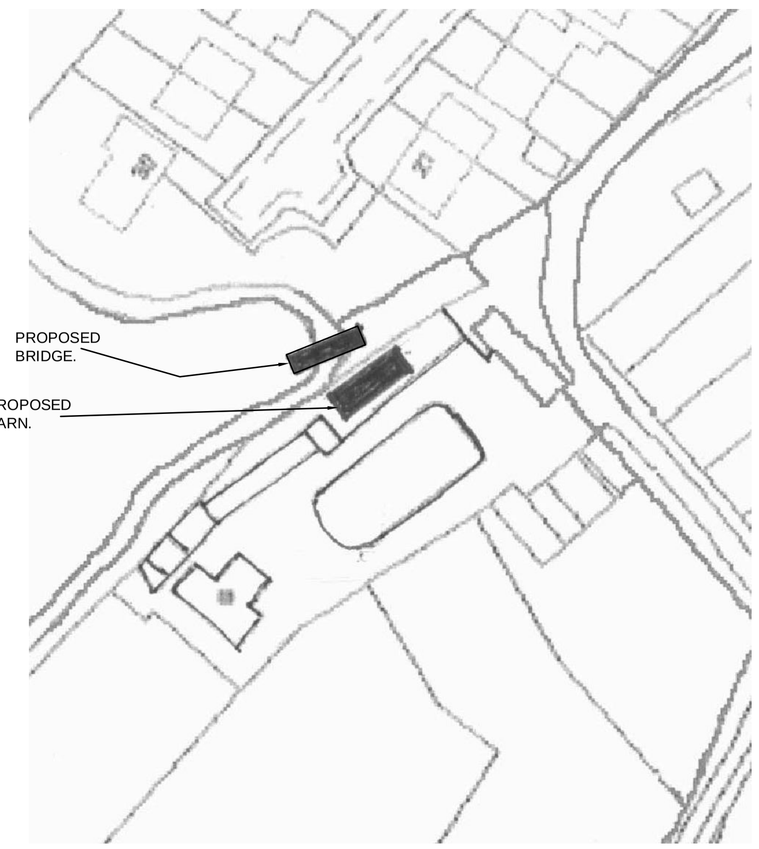

BLOCK PLAN.

SCALE 1 : 500

SCALE 1:500

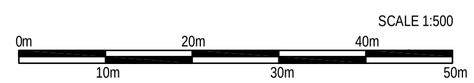

General Notes

No.	Revision/Issue	Date

This drawing is copyright and should not be reproduced without permission.
Do not Scale from this drawing.
All dimensions to be checked on site before work is commenced.

A R M Designs.
Architectural Services.
Arnold R. Middleton.
14, Capewell Street,
Sandford Hill,
Longton,
Stoke - on - Trent,
Staffs.
ST3 1JZ.
Tel:- 01782 321412
Mobile 07720 632641
E-mail:- arnie.r.middleton@btopenworld.com

Client
MR and MRS. C. SOLIMAN

Project Name and Address
PROPOSED ACCESS BRIDGE ACROSS THE RIVER BLYTHE FOR WALKING HORSES ACROSS TO THE EXERCISE FIELD AND PROPOSED STORAGE BARN FOR HAY AND STRAW BALES AT VICARAGE FARM, 129, SCHOOL LANE, CAVERSWALL, STAFFORDSHIRE. ST11 9EN.

Title
PROPOSED PLANS, ELEVATIONS, BLOCK PLAN AND LOCATION PLAN.

Date	Scale
07th NOVEMBER 2009	1 : 50, 500 and 1250 @ A1
Drawing Number	**Revision**
A R M 0918/PL/01	