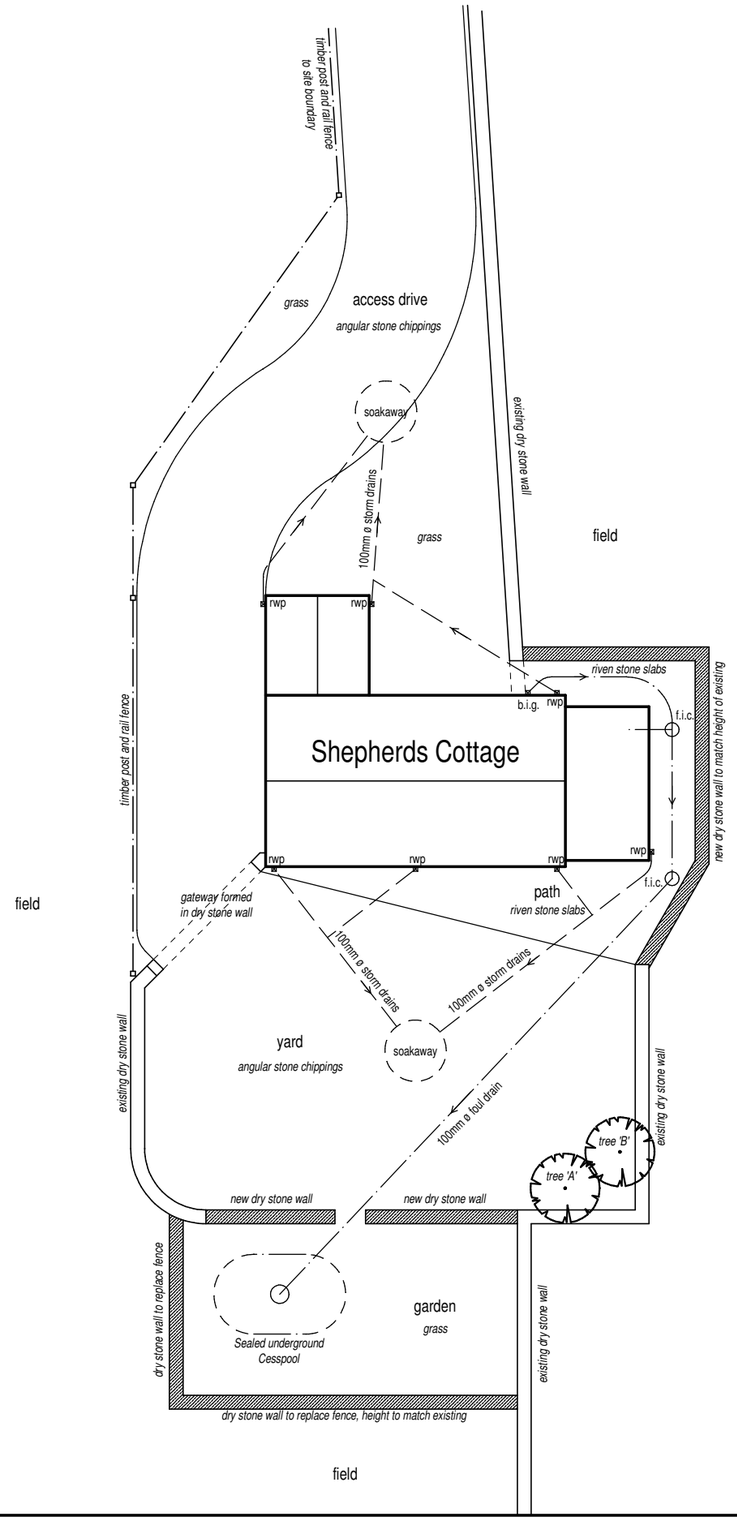

0.0m 5.0m 10.0m

scale bar @ 1:200

Mr D Riley

PROPOSED BARN CONVERSION TO HOLIDAY ACCOMMODATION, SHEPHERDS COTTAGE, CALTON, ST10 3LQ

PLANNING CONDITIONS EXTERNAL WORKS

Date	Sheet	Scale
JUNE 2017	A3	1:200
Drg No.	Rev.	Drawn
2016-2182-07	-	NAW

A -

SAMMONS Architectural LIMITED

Chartered Institute of Architectural Technologists Registered Practice

10 Cawdry Buildings, Fountain Street, Leek. ST13 6JP
Telephone: 01538 386002
E-mail: info@sammonsltd.co.uk
Web: www.sammonsltd.co.uk

This drawing is copyright. Do not scale.
All dimensions must be checked prior to commencement.